


SCALE 1:50

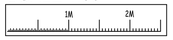


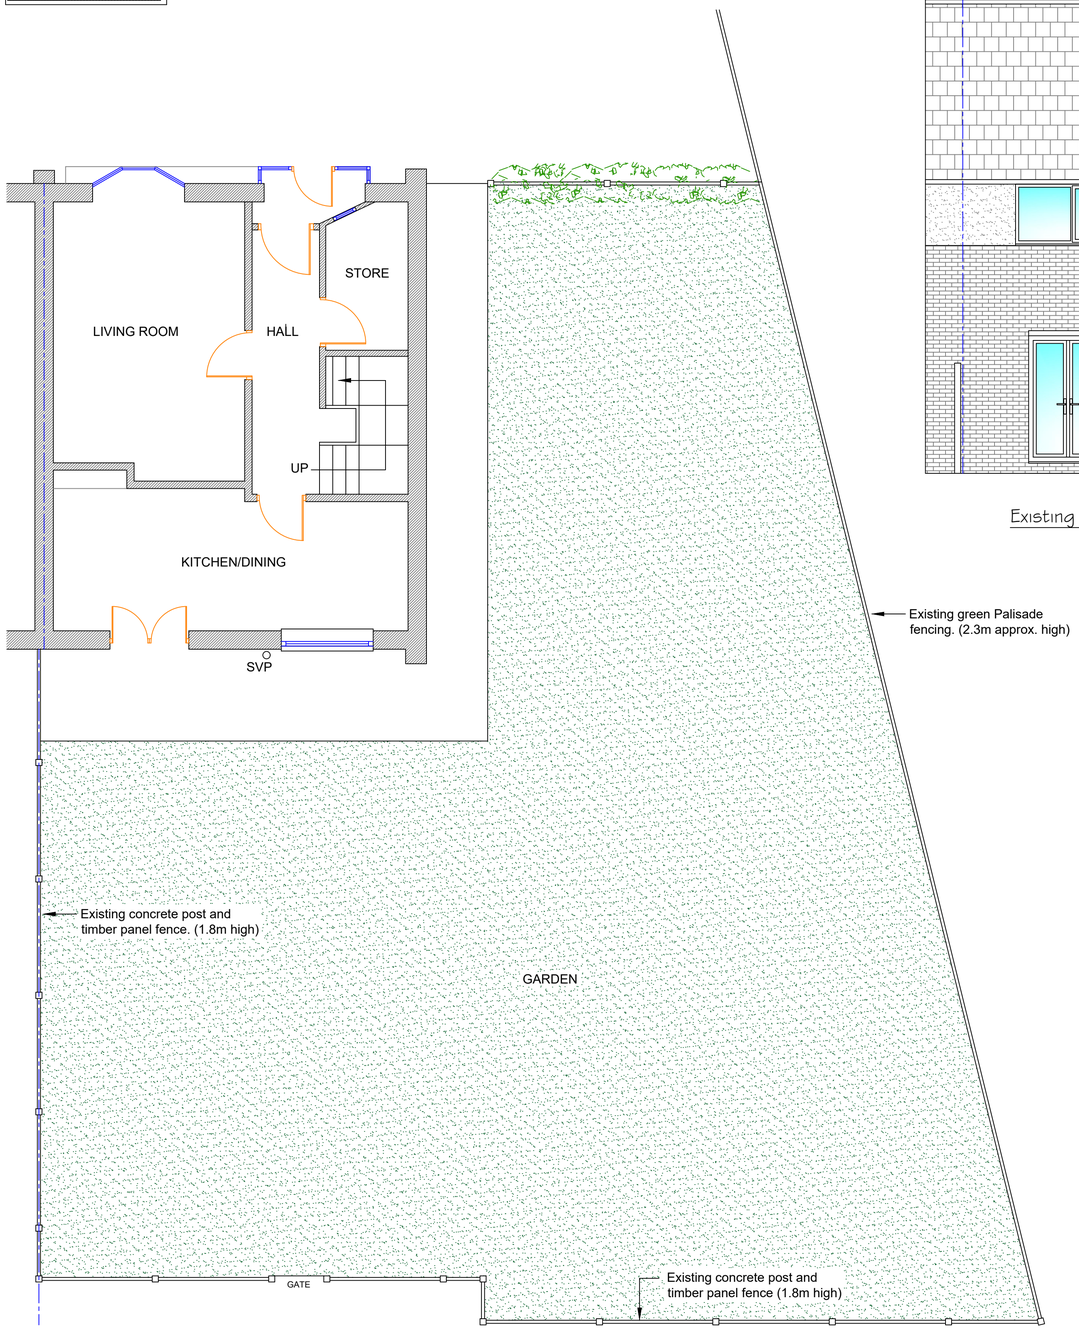


Existing Ground Floor/Site Plan (1:50)

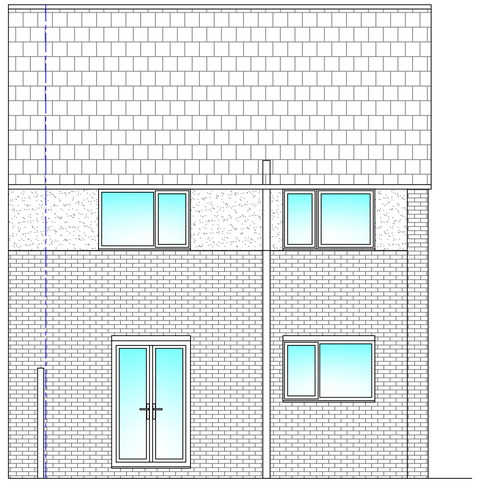

Existing Rear Elevation (1:50)

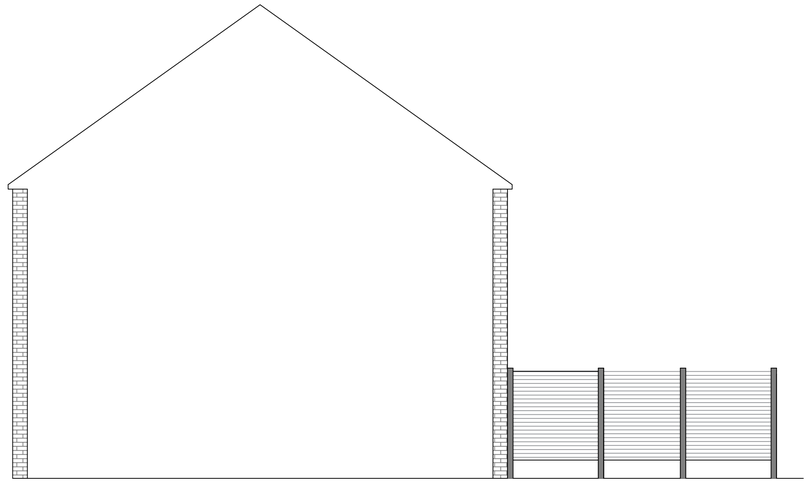

Existing Return Elevation (1:50)

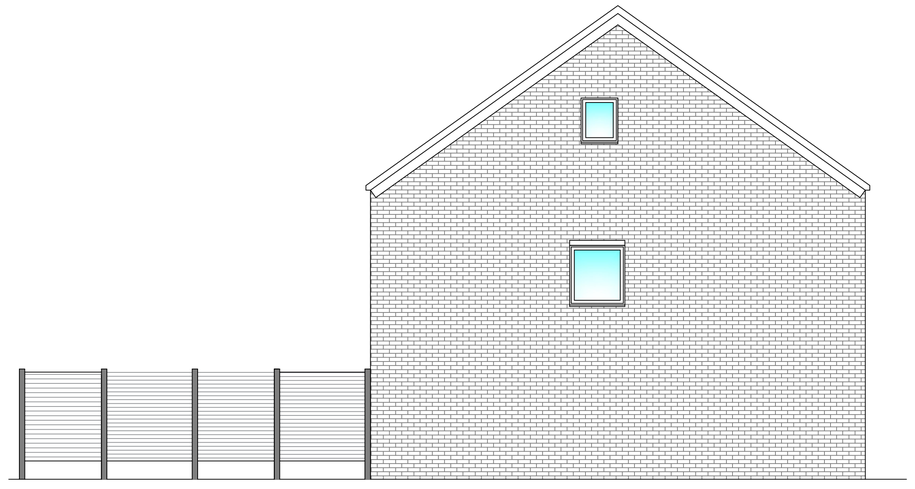

Existing Gable Elevation (1:50)

ALL FASCIA BOARDS, SOFFITS ETC ARE UPVC (WHITE)
ALL RAINWATER GOODS, GUTTERS, DOWNPIPES ARE UPVC (BLACK)

ALL EXISTING WINDOW FRAMES ARE WHITE UPVC

REFERENCE

- EXISTING CONCRETE ROOF TILES
- EXISTING FACING BRICK
- EXISTING OFF WHITE RENDER

SCALE AS SHOWN AT A1

GENERAL NOTES

1. All dimensions are in millimetres unless otherwise noted.
2. This drawing is not to be copied or disclosed by or forwarded on to any unauthorised persons without prior written consent of Gamble King and Noone Limited.
3. Do not scale from this drawing and is only to be used for Local Authority Approval purposes only.

Client
Mr. Anjun Iqbal

Job
10 Dove Walk,
Manchester.
M8 8UB.

Drg
Existing Plan and Elevations

Drawn	Date	Scale
S.King	Aug. 2024	As Shown

Job No.	Drg No.
D24.08.24	P01

Gamble King and Noone Ltd
Consulting Structural Engineers & Building Surveyors.
5 Queen Street
Oldham
OL1 1RD
Tel 0161 652 1183
Mobile: 07756 902 604
07725 145 369