

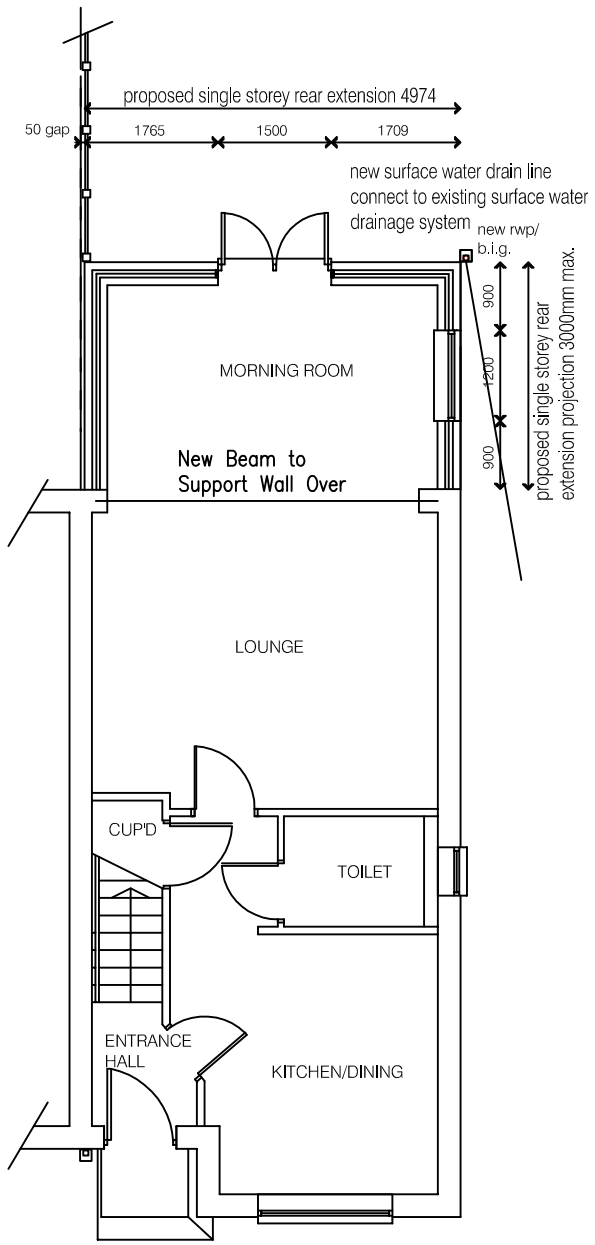



GROUND FLOOR PLAN (PROPOSED)

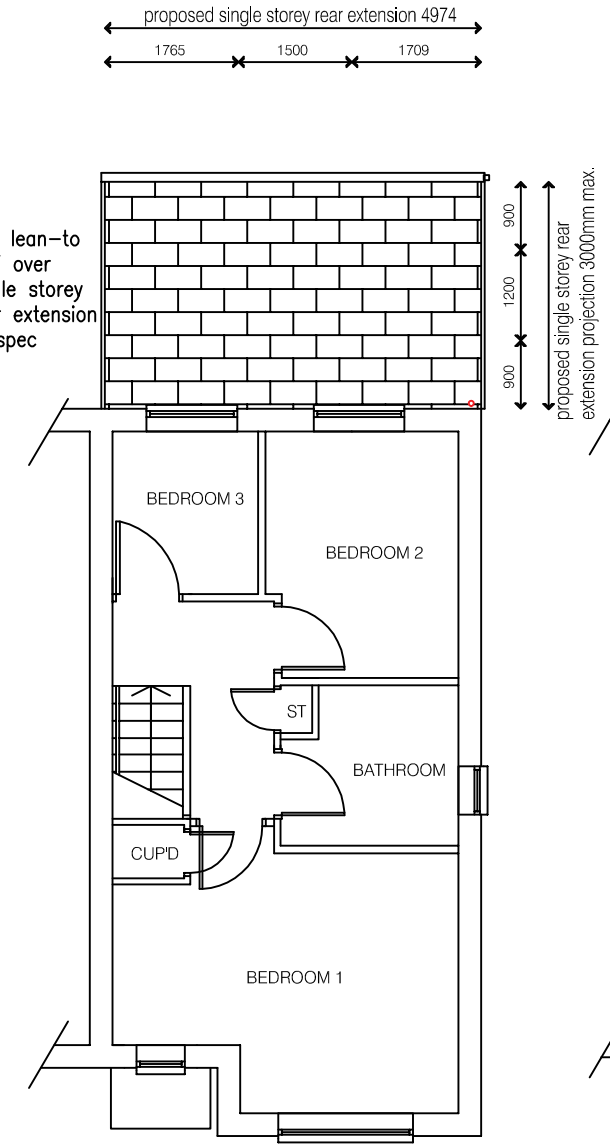

FIRST FLOOR PLAN (PROPOSED)

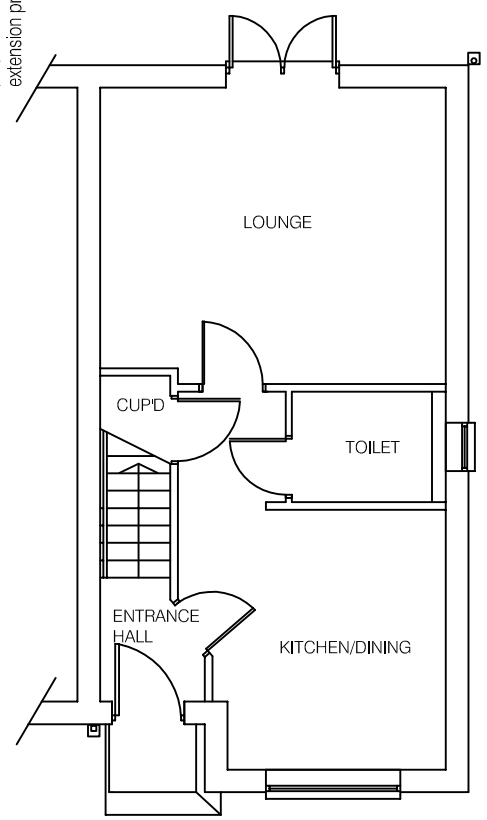

GROUND FLOOR PLAN (EXISTING)

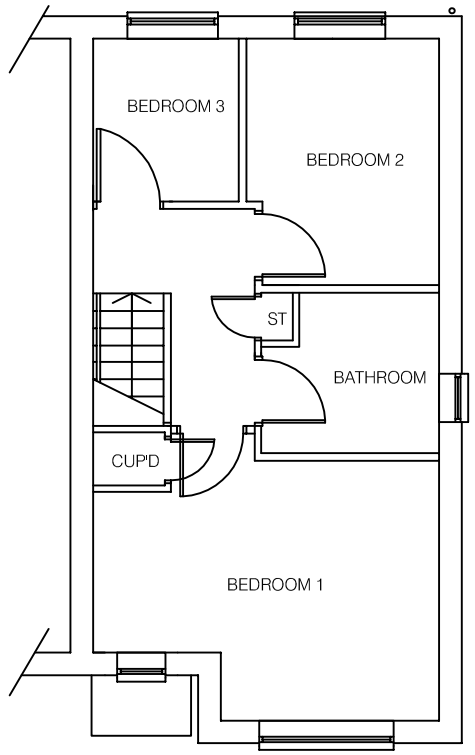

FIRST FLOOR PLAN (EXISTING)

This drawing is the property of Alvin Loh Consulting Engineers Ltd. reserved by them. This drawing is not to be copied or disclosed by or to any unauthorised persons without the prior written consent of Alvin Loh.

Do not scale from this drawing.

All dimensions are to be checked on site prior to construction, manufacture of any components and ordering of materials and equipment.

Any discrepencies are to be reported to the architect for clarification.

All materials and workmanship to be in accordance with the current British Standards and codes of practice.

This drawing is to be read in conjunction with all relevant Architectural, Structural Engineers, Mechanical Engineers, Electrical Engineers and Specialists drawings and specifications.

As with all construction projects the CDM 2015 regulations apply and the work on this project may require both the issue of a notification to the HSE (because of the durationof the works on site) and the client may also need to appoint a Principal Designer because there may be more than one contractor working on site.
The Principal Designer will be able to coorinate the pre-construction information and also ensure that all duty holders under CDM comply with their relevant duties.

The building owner is to serve a Party Wall Act Notice as applicable to adjoining property owners as outlined in TheParty Wall Act 1996
The Building Contactor is to verify the thickness of the party walls prior to commencement of the proposed works.

0 1 2 3 4 5 6 7 8 9 10 metres

Scale 1:100

Alvin Loh Consulting Engineers Ltd.
Consulting Engineers
16 Derby Street,
Manchester M8 8RW Tel. 07713647885 E-Mail : alvinloh@btinternet.com

CLIENT
Ms MUNA M A H ALBAGHLI

PROJECT
60 CLOWES STREET, MANCHESTER M12 5EG
PROPOSED SINGLE STOREY REAR EXTENSION

DETAIL
FLOOR PLANS AS EXISTING AND PROPOSED

DATE	SCALE		
SEPT 2024	1:100		
DRAWN	CHK.BY	JOB No.	DRG. NUMBER
ALOH	AL	224-105	01