

SCALE 1:50

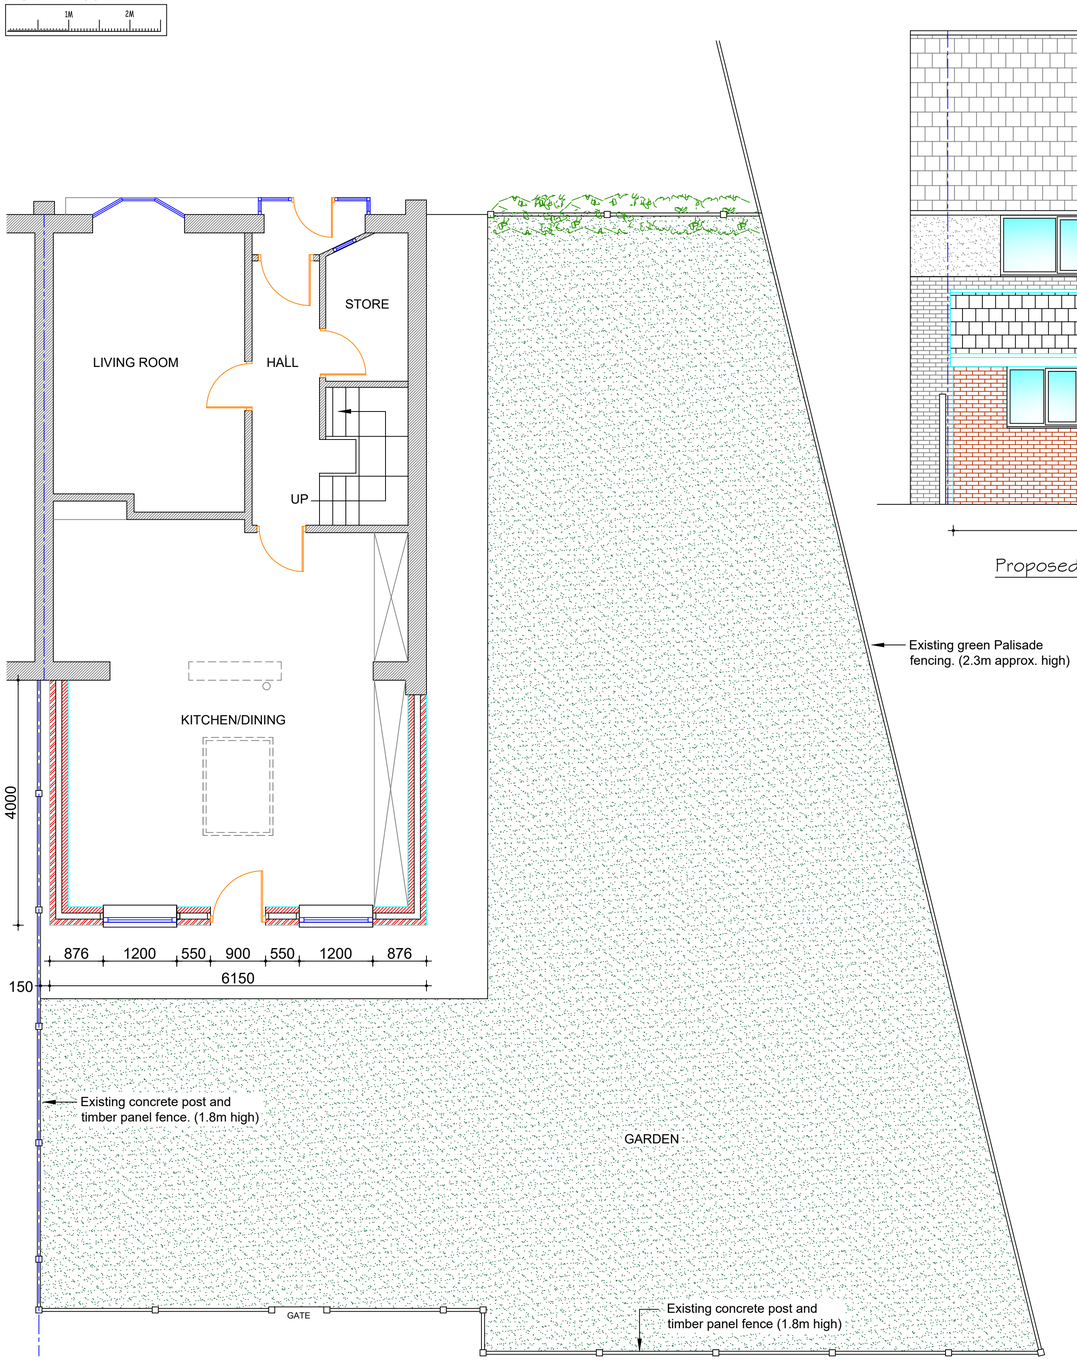


Proposed Ground Floor/Site Plan (1:50)



Proposed Rear Elevation (1:50)

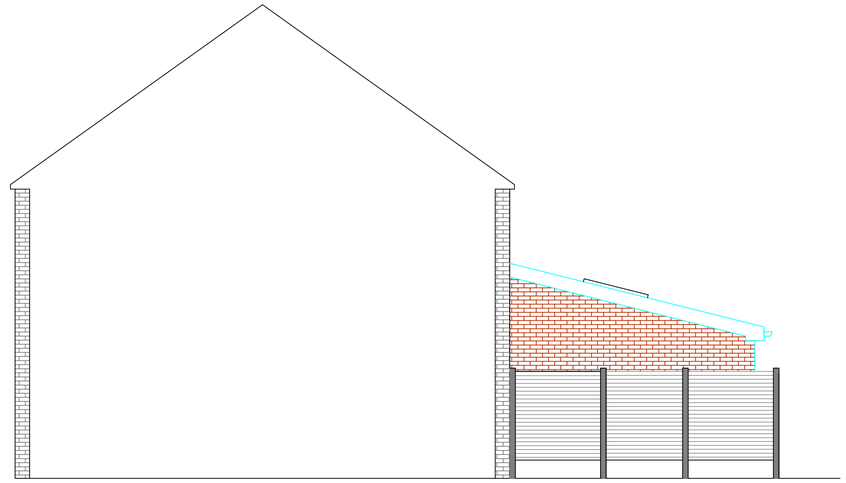

Proposed Return Elevation (1:50)

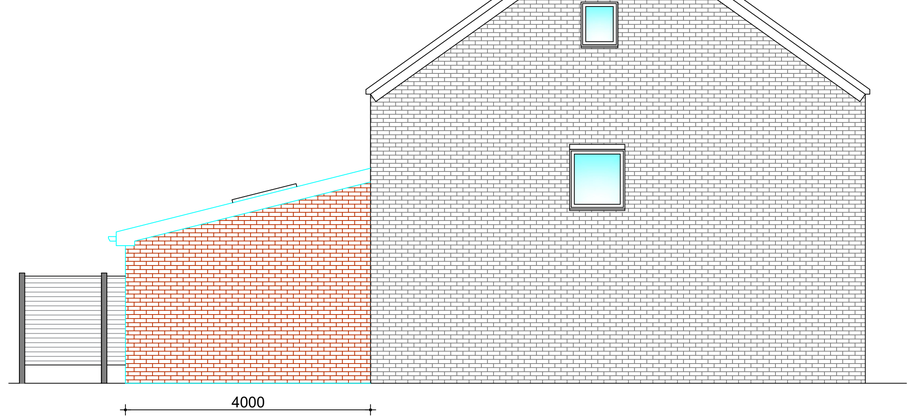

Proposed Gable Elevation (1:50)

NEW FASCIA BOARDS, SOFFITS ETC TO BE UPVC TO MATCH EXISTING
NEW RAINWATER GOODS, GUTTERS, DOWNPIPES TO MATCH EXISTING.

NEW WINDOW FRAMES TO BE WHITE UPVC TO MATCH EXISTING U.O.N

REFERENCE

- EXISTING CONCRETE ROOF TILES
- NEW CONCRETE ROOF TILES
- EXISTING FACING BRICK
- NEW FACING BRICK TO MATCH EXISTING
- EXISTING OFF WHITE RENDER

SCALE AS SHOWN AT A1

GENERAL NOTES

1. All dimensions are in millimetres unless otherwise noted.
2. This drawing is not to be copied or disclosed by or forwarded on to any unauthorised persons without prior written consent of Gamble King and Noone Limited.
3. Do not scale from this drawing and is only to be used for Local Authority Approval purposes only.

Client
Mr. Anjun Iqbal

Job
10 Dove Walk,
Manchester.
M8 8UB.

Drg
Proposed Plan and Elevations

Drawn	Date	Scale
S.King	Aug. 2024	As Shown

Job No.	Drg No.
D24.08.24	P02

Gamble King and Noone Ltd
Consulting Structural Engineers & Building Surveyors.
5 Queen Street
Oldham
OL1 1RD
Tel 0161 652 1183
Mobile: 07756 902 604
07725 145 369