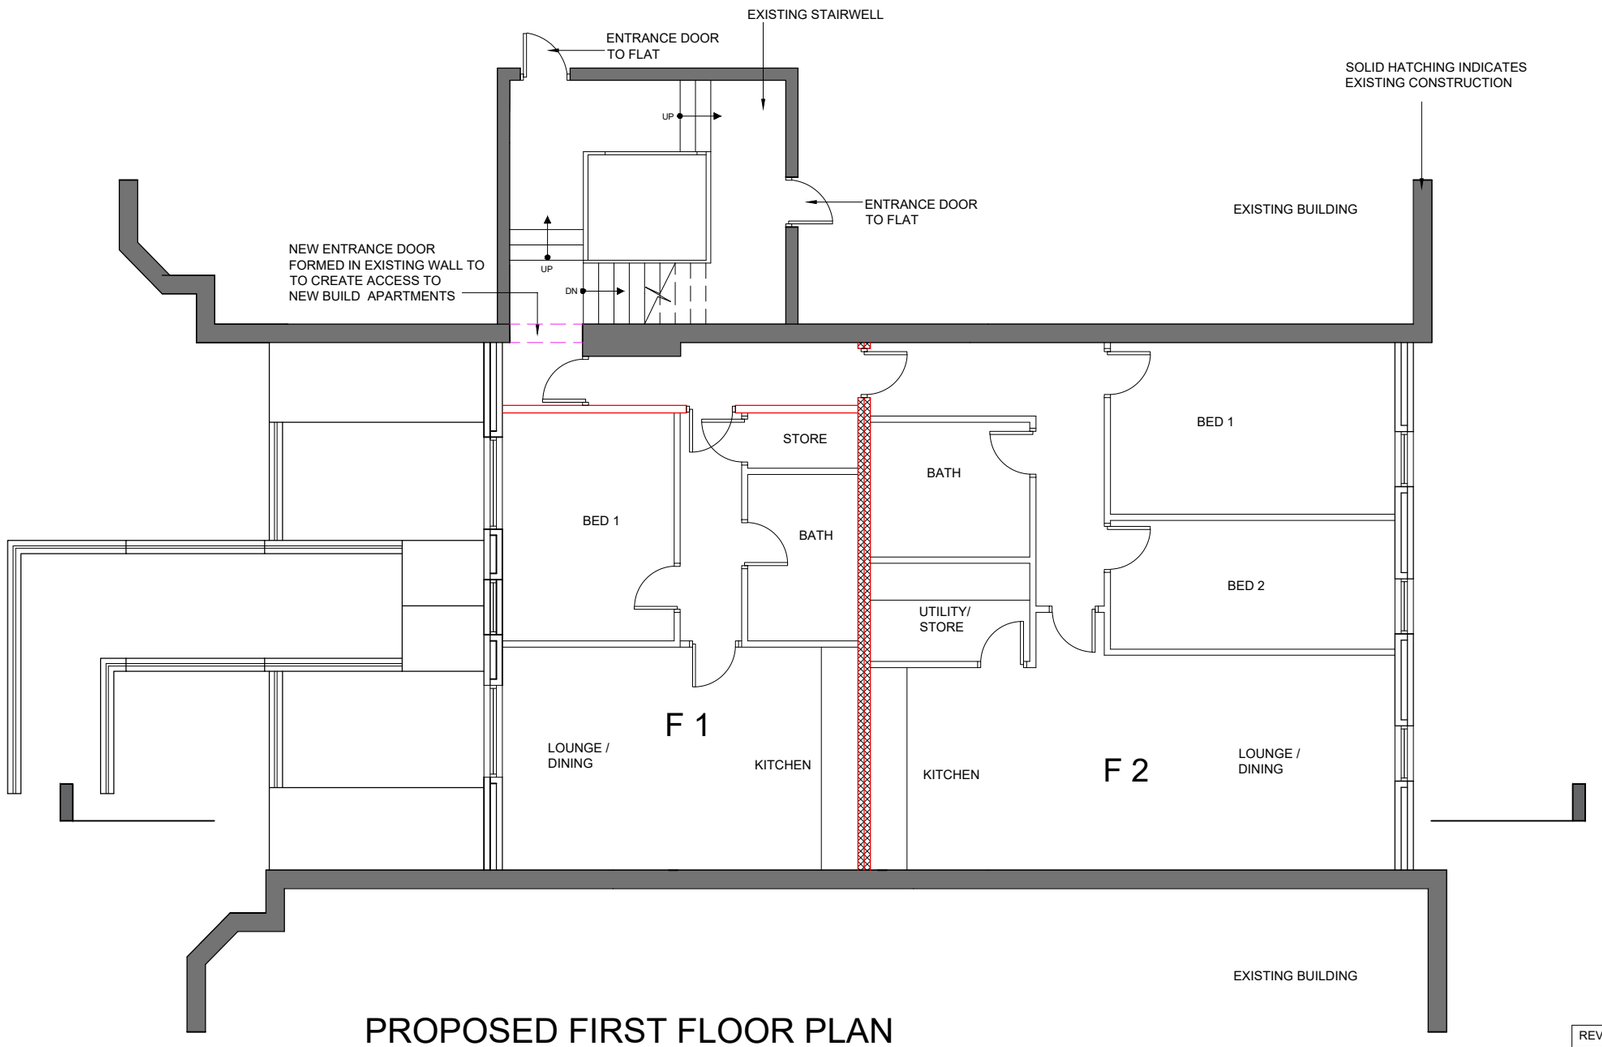


PROPOSED FIRST FLOOR PLAN

F1 - 43.2 SQ/M (465 SQ/FT)

F2 - 73.6 SQ/M (792.2 SQ/FT)

REV	DESCRIPTION
A	PROPOSED FLOOR AREAS OF APARTMENTS ADDED - 24.08.20 R.S.P.
B	FRONT WINDOWS REDUCED 02.02.22 R.L.
C	NEW WINDOW ADDED TO FRONT ELEVATION 23.09.24 R.L.

PROPOSED FIRST FLOOR PLAN

PROPOSED RESIDENTIAL DEVELOPMENT
ELM GRANGE, 559-561 WILMSLOW ROAD
WITHINGTON M20 4GJ

CLIENT:	GREENWOOD
DWG NO:	PL K937/03
SCALE:	1/100 @ A3
DRAWN BY:	R.L.
DATE:	15/01/20
REV:	C

NEIL PIKE
ARCHITECTS

MICHIGAN HOUSE,17-19 CHORLEY NEW ROAD, BOLTON, BL1 4QR
TEL: 01204 392233 FAX: 01204 528505
WWW.NEILPIKEARCHITECTURE.CO.UK EMAIL: INFO@NEILPIKEARCHITECTS.CO.UK

COPYRIGHT OF THIS DRAWING REMAINS WITH THE ARCHITECT. DO NOT SCALE FROM THIS DRAWING. WORK TO FIGURED DIMENSIONS. CHECK ALL DIMENSIONS ON SITE. IN THE EVENT OF ANY DISCREPANCY REFER QUERY TO THE ARCHITECTS.