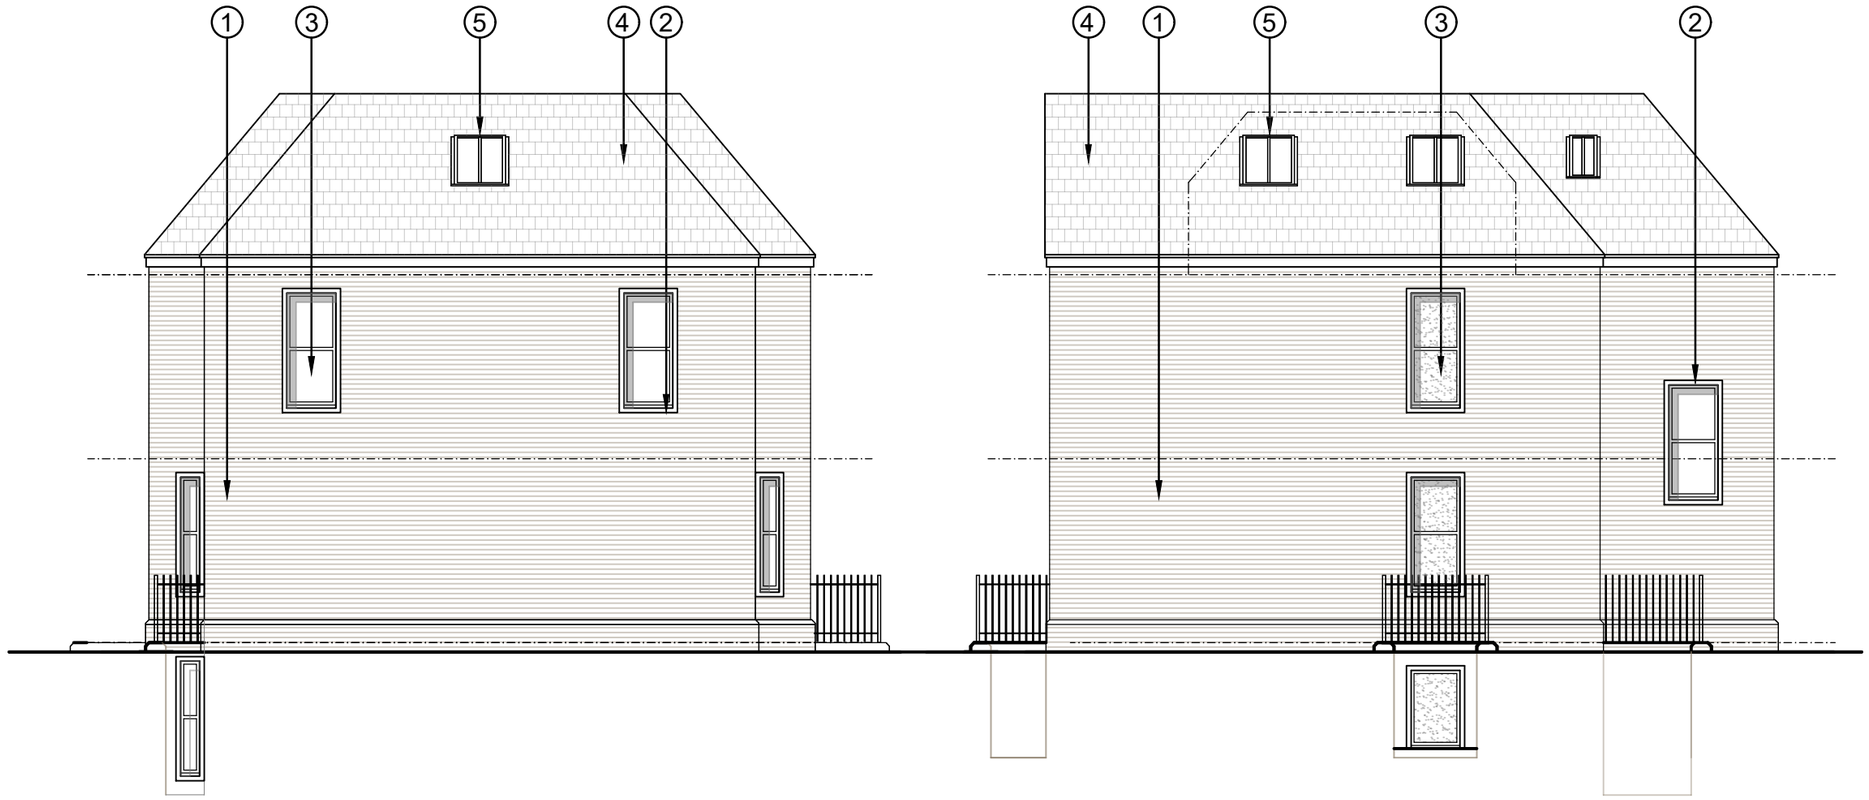


REAR ELEVATION (EAST)

SIDE ELEVATION (SOUTH)

MATERIALS SCHEDULE

1. BRICK - RED MULTI FACING BRICK (TO MATCH EXISTING)
2. FEATURE STONE WINDOW SURROUND
3. INSET ALUMINIUM WINDOW (RAL 7012)
4. SLATE ROOF (TO MATCH EXISTING)
5. CONSERVATION TYPE - ROOF WINDOWS
6. WROUGHT IRON RAILINGS

0 5m

SCALE 1:100

REV	DESCRIPTION	BY	DATE
E	BLOCK UPDATED	SM	03.09.24
D	BLOCK UPDATED	SM	03.09.24
C	DRAWING UPDATED	SM	12.08.24
B	BLOCK UPDATED	SM	02.04.24
A	FIRST ISSUE	SM	16.02.24

HOWARD & SEDDON A.R.I.B.A.
CHARTERED ARCHITECTS
64 WASHWAY ROAD
SALE, CHESHIRE, M33 7RE
TEL NO. 0161 - 973 8296
FAX NO. 0161 - 962 3485
E-MAIL : ADMIN@HOWARDANDSEDDON.CO.UK

PROJECT
PROP RESIDENTIAL DEV
8 POLYGON ROAD, CRUMPSALL
MANCHESTER M8 5DD

CLIENT
MUHAMMAD ADNAN ASLAM & MUHAMMAD IMRAN

TITLE
PROPOSED ELEVATIONS
4 OF 4
NEW BUILD

DRAWN: SM
DATE: 16.02.24
SCALE: 1:100 (A3)
DRG No.: 13,148 313
AMENDMENT: E