
Notes :-
Do not scale from this drawing .

All dimensions to be checked on site prior to the commencement of works.

All work & drainage to be to the entire satisfaction of the local authority , statutory undertakings & in accordance with the current building regulations.

Any drains passing under building to be exposed & encased in 150mm conc.

All structural timber is to be stress graded

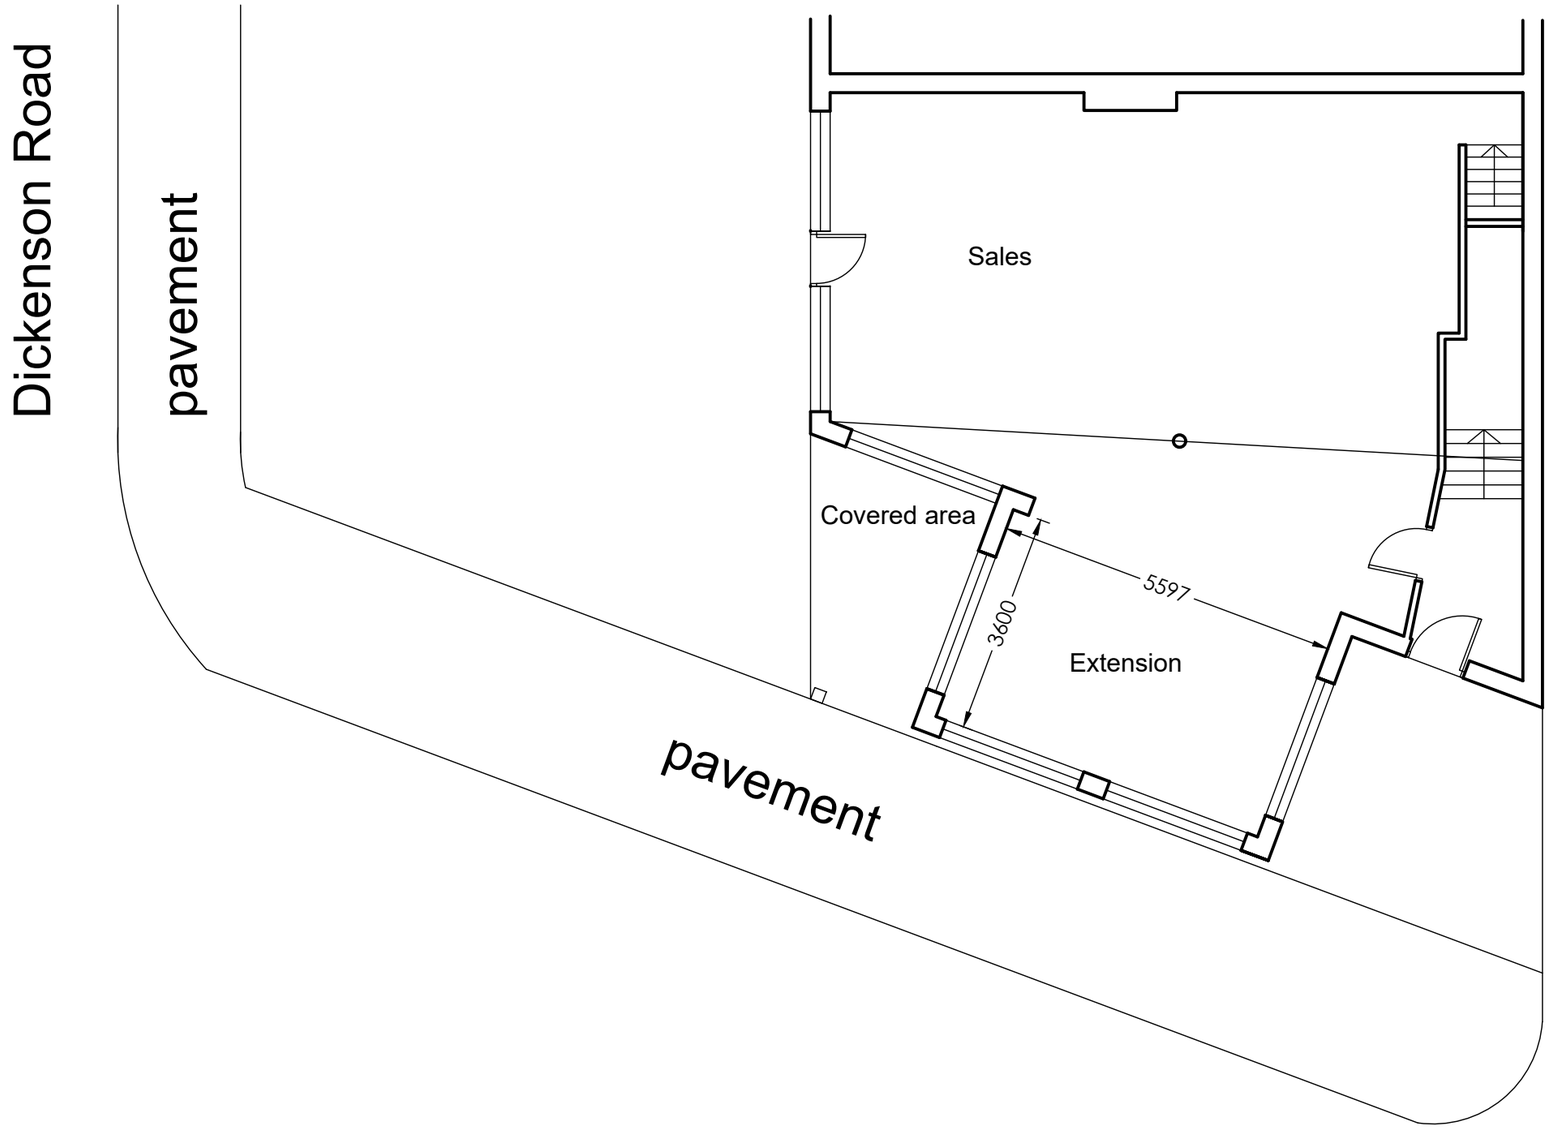

GROUND FLOOR PLAN

Rev.		By	Date

pha ARCHITECTS
Chartered Architects & Interior Designers
1 Cranleigh Avenue
Stockport
SK4 3 PZ

Tel : 07581 056 056

Site
187A
DICKENSON ROAD
LONGSIGHT

Title
PROPOSED GROUND FLOOR PLAN

Project Manager/ Checked	Drawn By	Scale	Date
		1;100@ A3	1023
Arch./Des.	Drawing Number F01/NB/04		Rev.