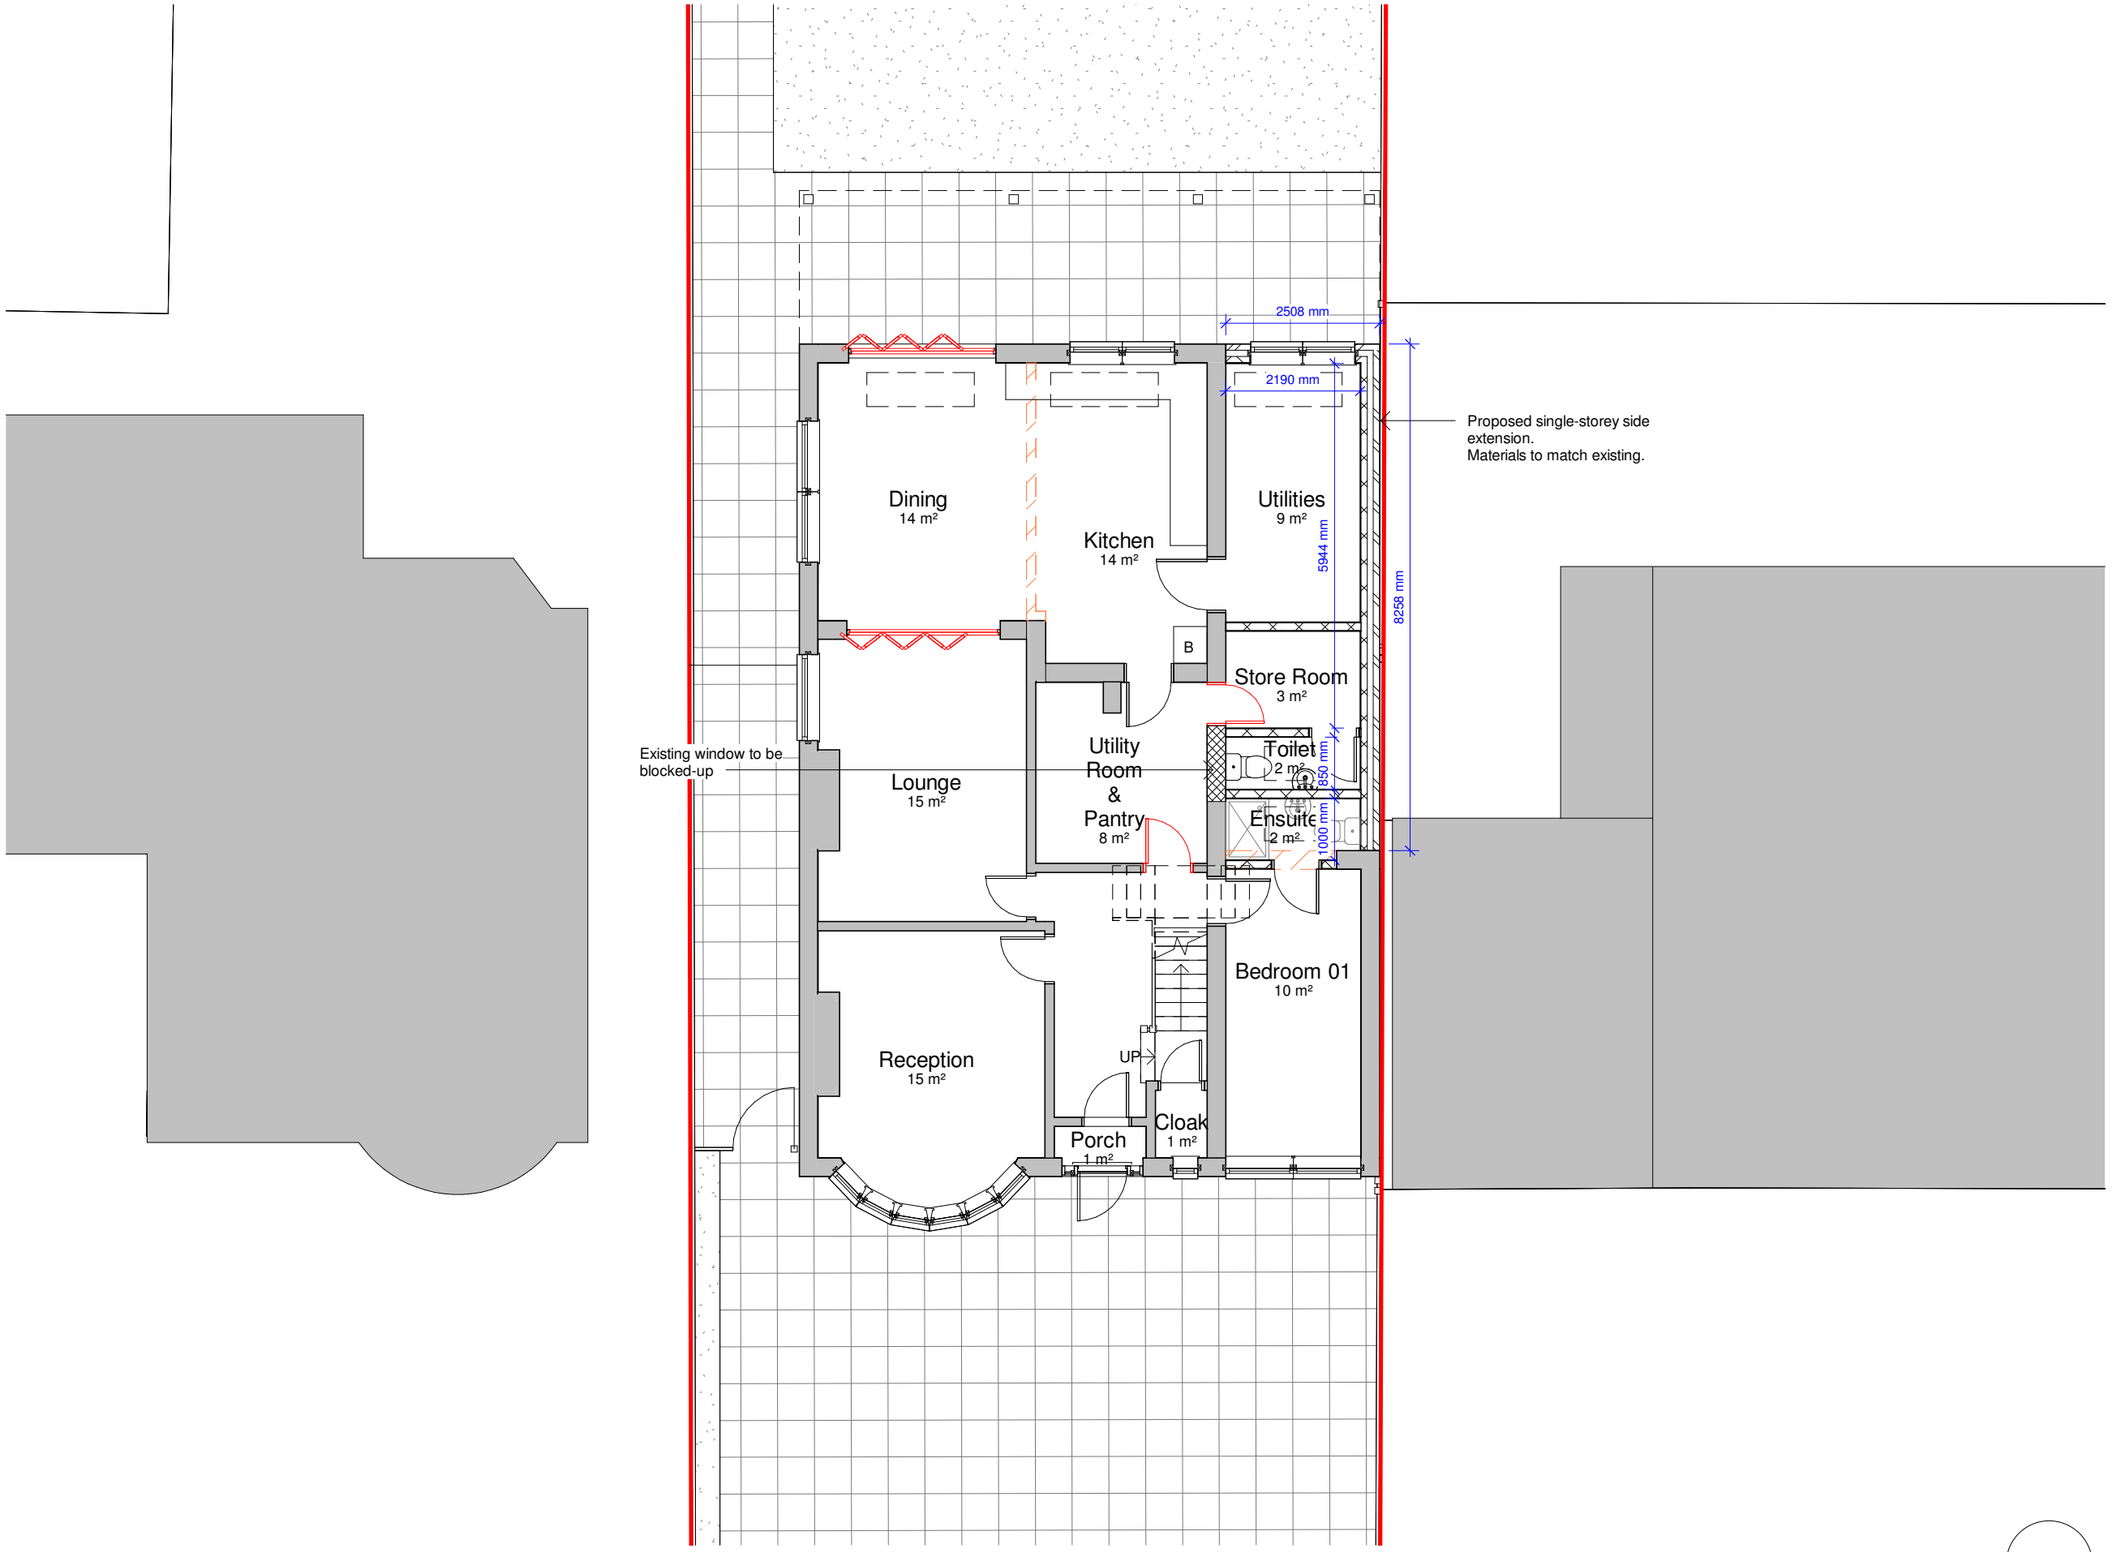


General Notes

The Architect shall have no responsibility for any use made of this document other than for that which it was prepared and issued.

All dimensions should be checked on site. Do not scale from this drawing

To be read in conjunction with all other Consultant's drawings.

The Architect to be immediately notified of any discrepancies.

Copyright on this drawing retained by the Architect.

LEGEND

Site Boundary

No.	Date	Dwn	Chk	App	Revision or reason for issue
P7	31/05/24	AK	SH		Amended Drawings
P6	30/05/24	AK	SH		Amended Drawings
P5	28/05/24	AK	SH		Amended Drawings
P4	24/04/24	AK	SH		Amended Drawings
P3	22/04/24	AK	SH		Amended Drawings
P2	02/04/24	AK	SH		Amended Drawings
P1	27/03/24	AK	SH		Initial Issue

Client

Moazzam Ullah

createitstudios
... leave an impression

Create It Studios (NW) Ltd
Universal Square
Devonshire Street North
Manchester
M12 6JH

info@createitstudios.co.uk

Project Title

2 Greystone Avenue Manchester M21 7RP

Scale / North Point

1 : 100

Drawing Title

Proposed Ground Floor Plan_Option 02

Drawing Number

A1545(02)AP002

Revision

P7

Drawing Status

Preliminary