
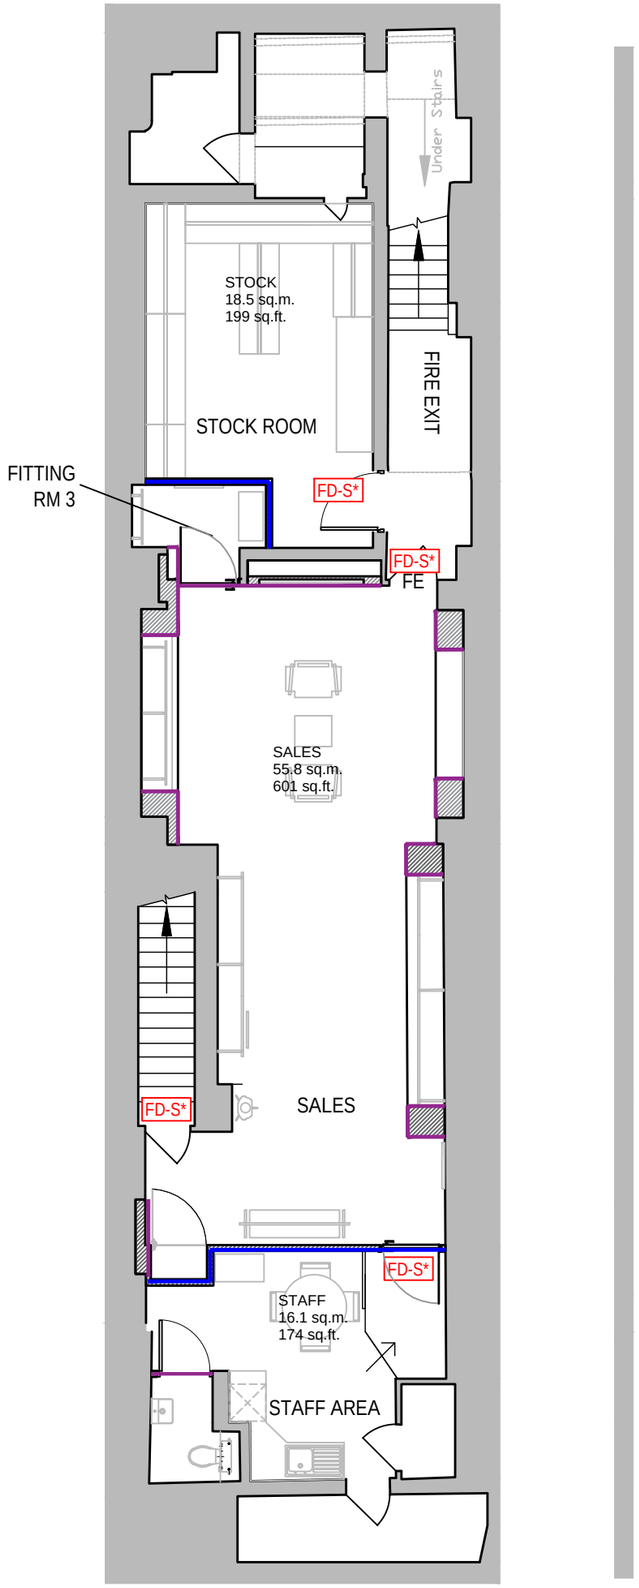


BASEMENT FLOOR PLAN

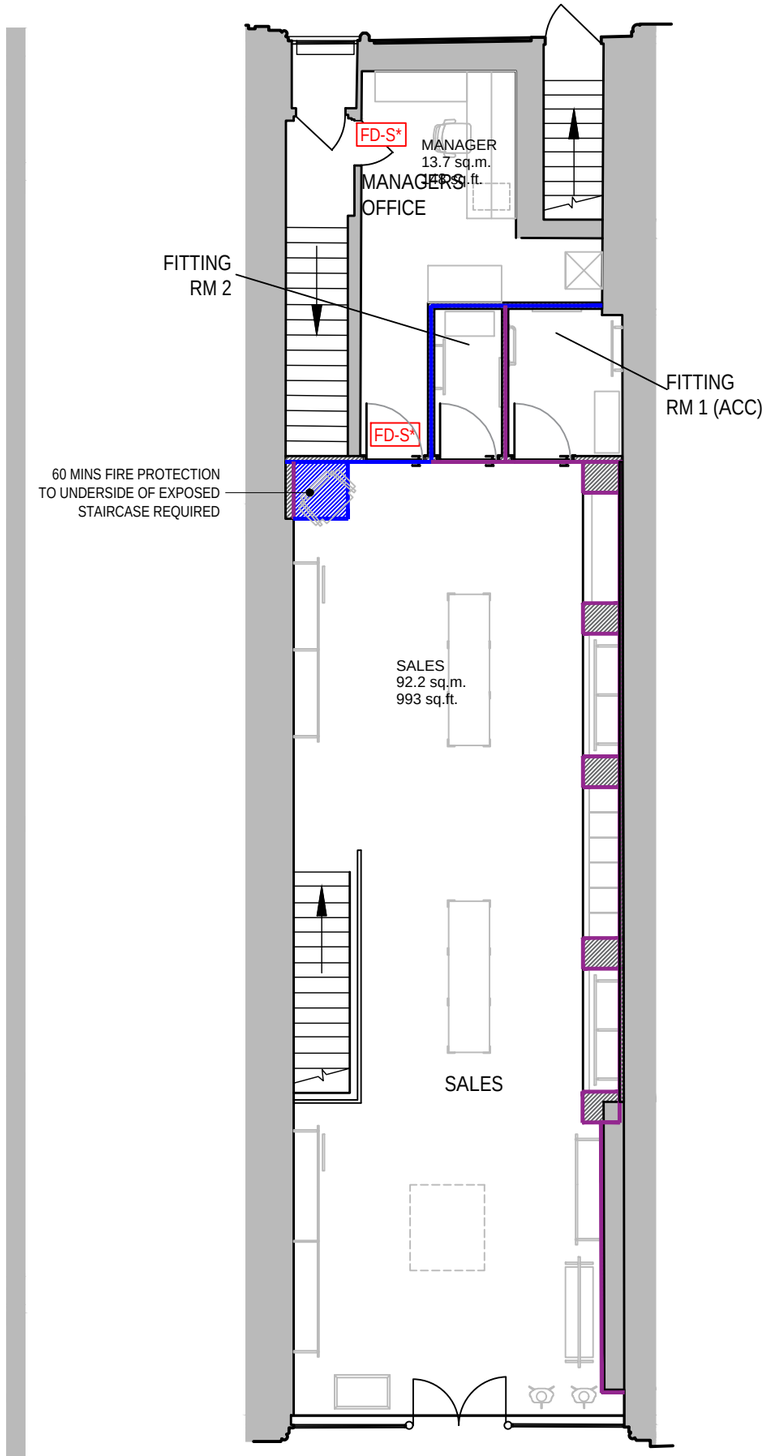

GROUND FLOOR PLAN

SCALE BAR - 1:100

0 1m 2m 3m 4m 5m 10m

KEY

- DISABLED REFUGES TO BE MINIMUM 900 x 1400 mm. PROVIDE TWO WAY EMERGENCY VOICE COMMUNICATION (EVC)
- TO BS5839-9:2011
- ALL STRUCTURE TO HAVE 60 MINUTES FIRE RESISTANCE.
- ALL OPENINGS IN FIRE RESISTING WALLS, FLOORS / CEILINGS, AND PARTITIONS TO BE FIRE STOPPED.

FD30	FD
FD30 - WITH SELF CLOSING DEVICE	FD*
FD30S - WITH SELF CLOSING DEVICE	FD-S*
FD30S	FD-S

PARTITION TYPE 1
FIRE RESISTANCE: 30 MINS
SOUND RESISTANCE: 40 R/w dB
ACOUSTIC QUILTING BETWEEN CEILING AND WALL

PARTITION TYPE 2
FIRE RESISTANCE: N/A
SOUND RESISTANCE: N/A

NOTES
Do not scale from this drawing. Only figured dimensions are to be taken from this drawing. Contractor must verify all dimensions on site before commencing any work or shop drawings. Report any discrepancies to the architect before commencing work. If this drawing exceeds the quantities taken in any way the architects are to be informed before the work is initiated. Work within the Construction (Design & Management) Regulations 2015 is not to start until a Health and Safety Plan has been produced. This drawing is copyright and must not be reproduced without consent of NW Architects Limited.

DRAWING STATUS/TYPE KEY

F Feasibility	**SK** Sketch	**L** Landscape	**C** Construction
P Planning	**M** Marketing	**S** Survey	AB As Built
T Tender	**TNT** Tenant	**OS** Ordnance Survey	

SURVEY NOTE
The original building survey was undertaken by a third party. NW Architects accepts no responsibility for any errors, omissions or discrepancies.

REV	DESCRIPTION	DRAWN	DATE	CHECKED	DATE
A	CHIMNEY TO REMAIN, ANGLED WALL OMITTED. LAYOUT ADAPTED TO SUIT	RC	17-06-24	NW	17-06-24

REVISIONS

NW-ARCHITECTS
27 York Place · Leeds · LS1 2EY
leeds@nw-architects.co.uk · Tel: 0113 880 0510 · Fax: 0113 880 0511
www.nw-architects.co.uk

CLIENT
BELSTAFF

PROJECT
Belstaff Store Relocation
King Street, Manchester

DRAWING TITLE
As Proposed - Partition Layout
Basement & Ground Floors

Scale	Drawn By	Date Drawn
1:100 @ A3	RC	19-03-24
	Checked By: NW	Date Checked: 19-03-24

Drawing No.	Revision
23069-C106	A