


Existing Front Elevation
Scale 1:100

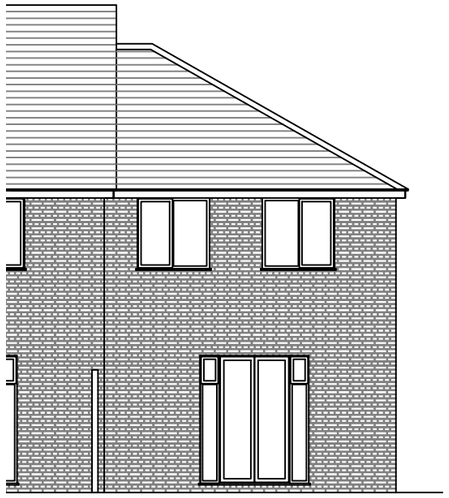


Existing Rear Elevation
Scale 1:100




Proposed Front Elevation
Scale 1:100



Proposed Rear Elevation
Scale 1:100

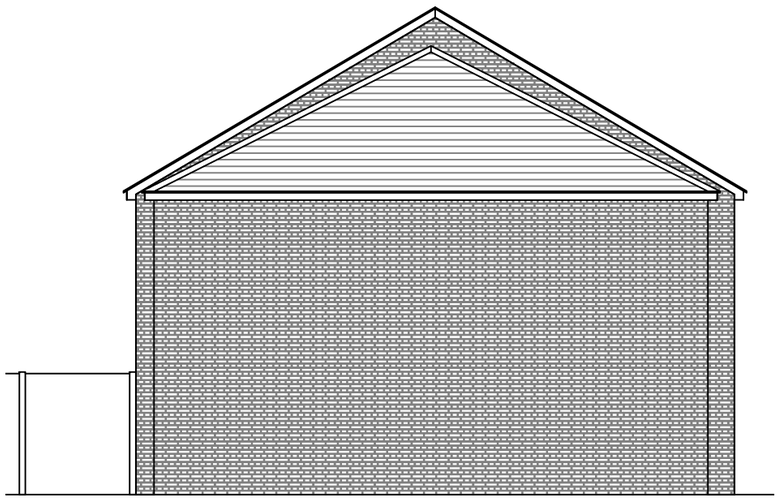

Existing Side Elevation
Scale 1:100

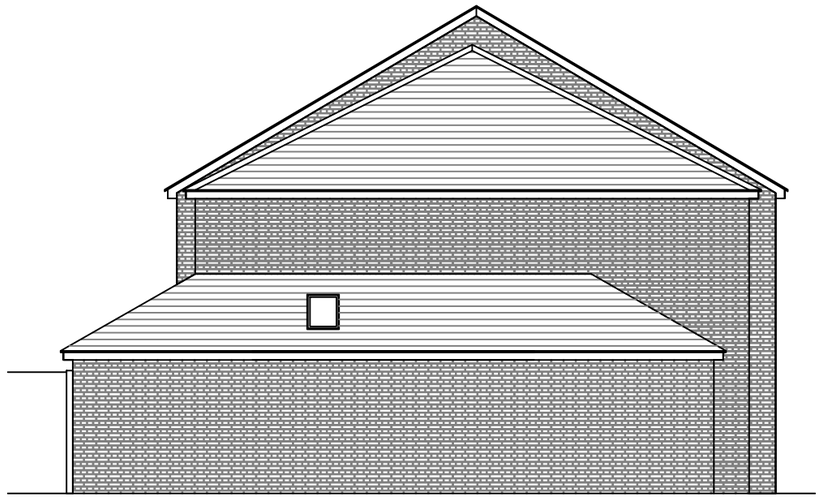

Proposed Side Elevation
Scale 1:100

1:100

0 2m 4m 6m 8m 10m

THE EXTENSION GUYS

Office: Ash 3-4 Centrix House,
Newton Le Willows,
WA12 9UY

Telephone: +44 (0) 1625 326 777
Email: garry@theextensionguys.co.uk

Client:
The Extension Guys
Ash 3-4 Centrix House,
Newton Le Willows, WA12 9UY

Project / Title:
Proposed Single Storey Side / Rear Extension at 17 Red Cedar Close
Blackley, M9 7GS

AutoCAD Location	D:\BentleyP&PM\Planning Apps\		
Drawn: MJD	Scale: As Shown @ A3	Date: 23.04.24	

No. SSSE-17RCC-004

Rev. A