

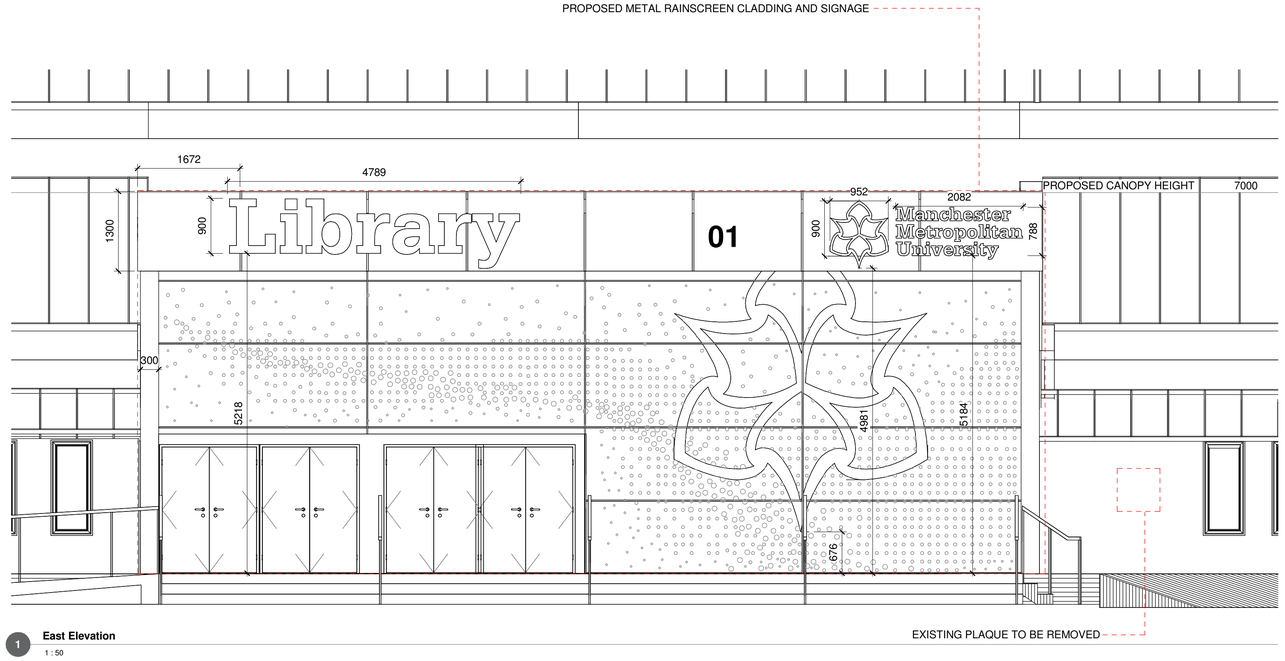


1 **East Elevation**
1 : 50


FRONT ELEVATION

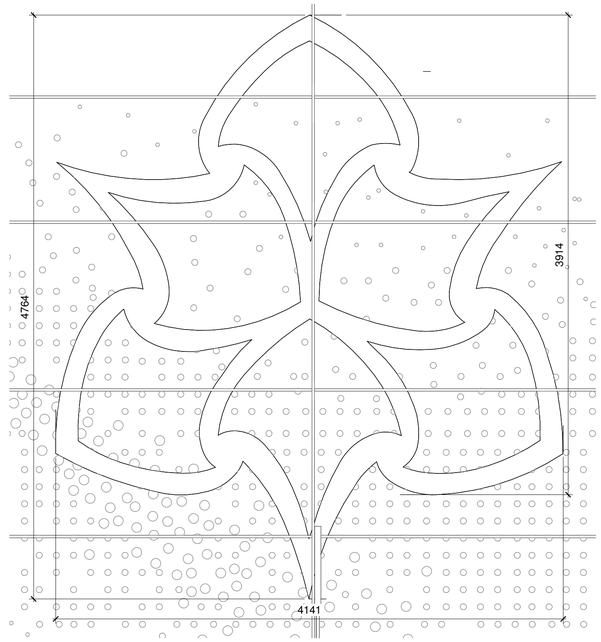

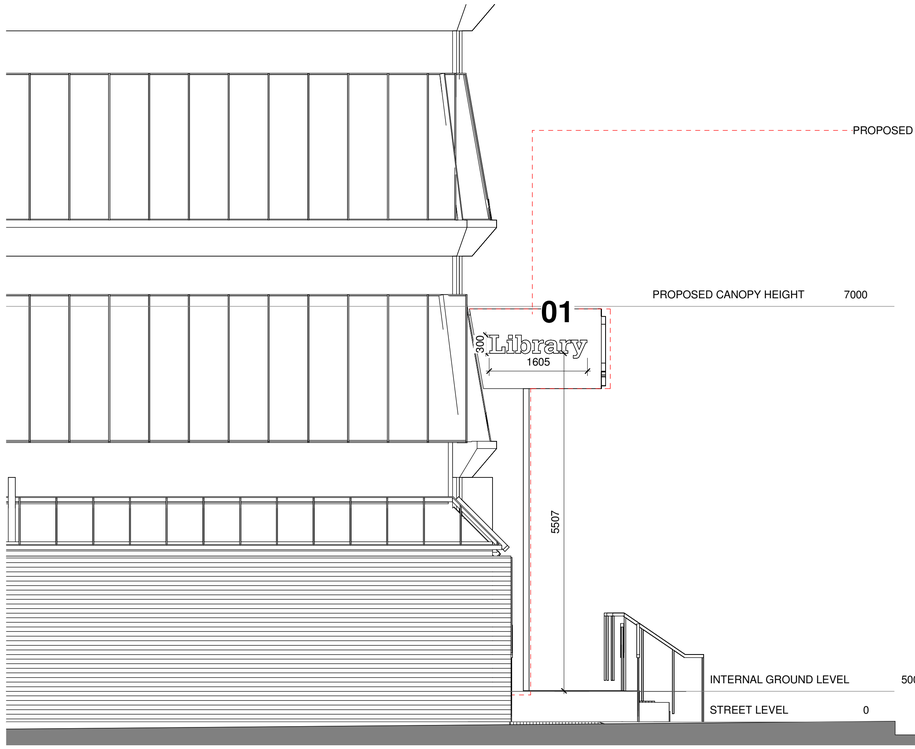

2 **South-Elevation**
1 : 50

LEFT ELEVATION

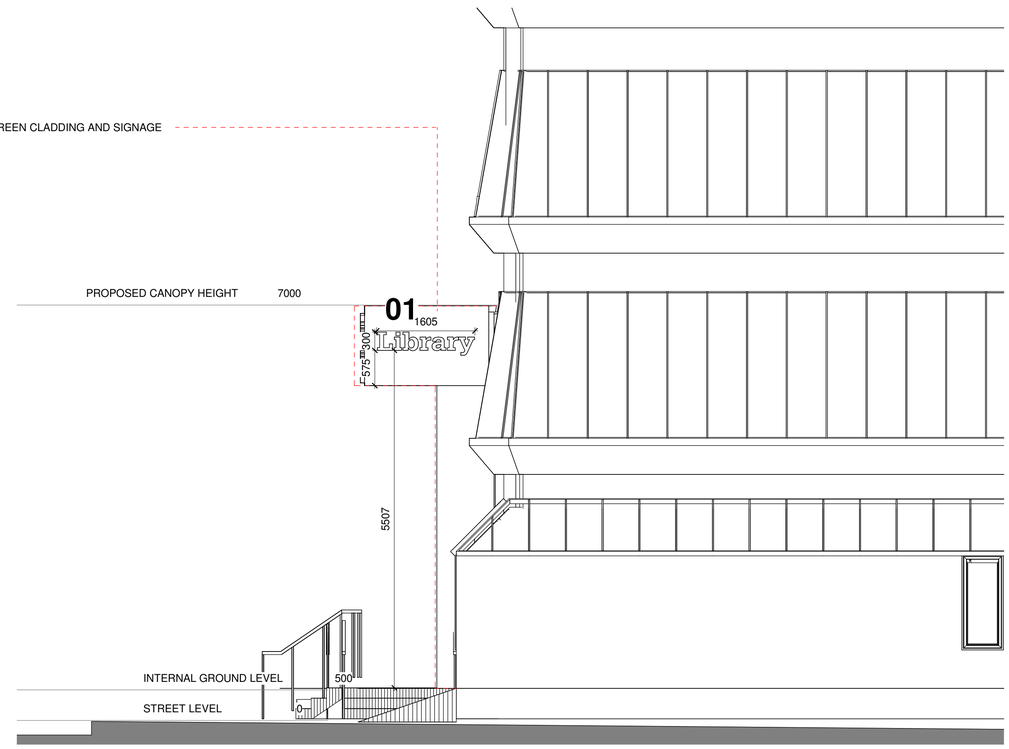

3 **North-Elevation**
1 : 50

RIGHT ELEVATION

0m 2m 4m 6m 8m

Drawing Scale 1:100 @ A1

This drawing is subject to copyright and is not to be reproduced in part or whole without approval. Do not scale this drawing - check all dimensions on site

EXTERNAL MATERIAL PALETTE

01 PPC Metal Rainscreen Cladding
Colour: Grey/Black



An adjacent university building employing similar cladding and branding

Rev	Description	By	Date
P1	First Issue	C+A	28.05.2024

Cassidy+Ashton
www.cassidyashton.co.uk
Architecture + Building Surveying + Town Planning
7 East Cliff, Preston, Lancashire, PR1 3JE T: 01772 258 356
10 Hunters Walk, Canal Street, Chester, CH1 4EB T: 01244 402 900
St Andrews Business Centre, Mold, Flintshire, CH7 1XB T: 01352 706 246

Client
CASSIDY + ASHTON GROUP LTD.

Project
Library Decant Project
John Dalton East

Drawing Title
GA Illustrative Elevations

Drawn by	Checked by	Date
SO	SO/SB	28/05/2024

Suitability	Scale @ A1
S2	As indicated

C+A JOB NO.	PROJECT - ORIGINATOR - VOL. - LEVEL - TYPE - ROLE - NUMBER	REV.
12534	JDE-CAA-XX-XX-DR-A-2005	P1