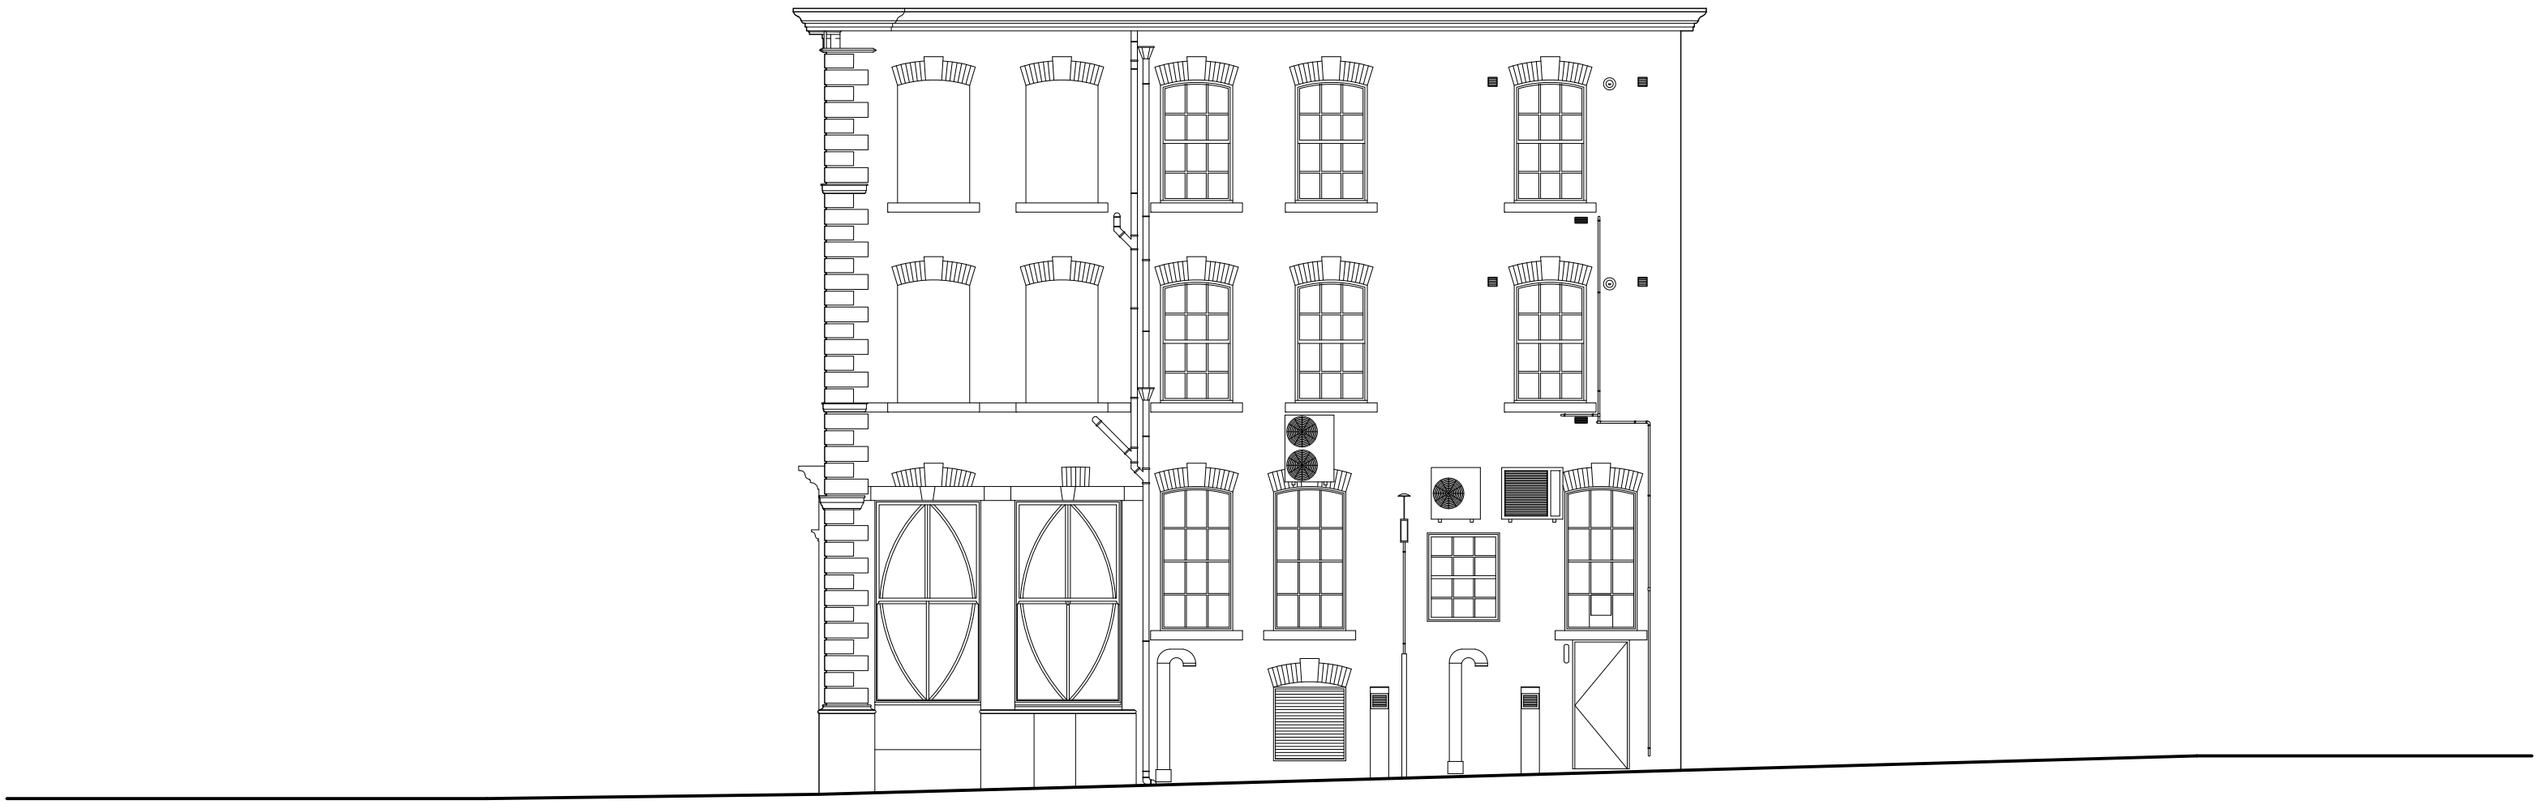


EXISTING NORTH EAST ELEVATION

BOW LANE FACADE

| Up North Architects | North | Drawing Title: | Drawing Number: | Revision: | Scale: | Job No.: | Date: | RIBA Stage: | Drawing Purpose: |
|---|---|---|---|---|---|---|---|---|---|
| | | Existing NE Elevation | 006 | - | 1:100 @ A3 | M866 | Apr 2024 | 03 - Spatial Coordination | For Information |