
© 2023 RPS Group

Notes

1. This drawing has been prepared in accordance with the scope of RPS's appointment with its client and is subject to the terms and conditions of that appointment. RPS accepts no liability for any use of this document other than by its client and only for the purposes for which it was prepared and provided.
2. If received electronically it is the recipients responsibility to print to correct scale. Only written dimensions should be used.
3. This drawing should be read in conjunction with all other relevant drawings and specifications.

Key Plan

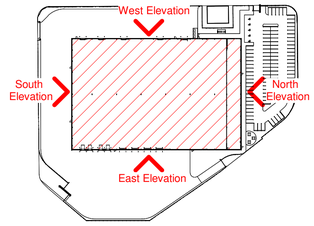




Planning West Elevation

1 : 200




Planning - East Elevation

1 : 200

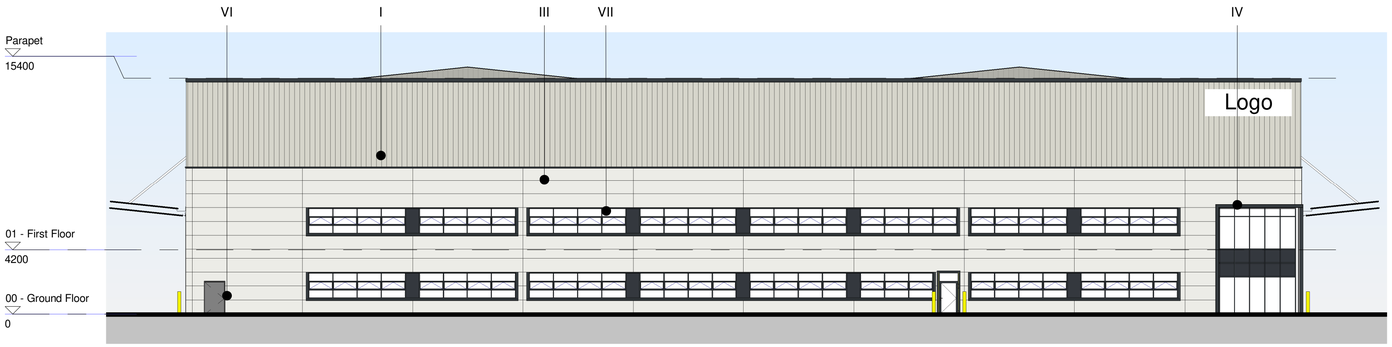

Planning- North Elevation

1 : 200

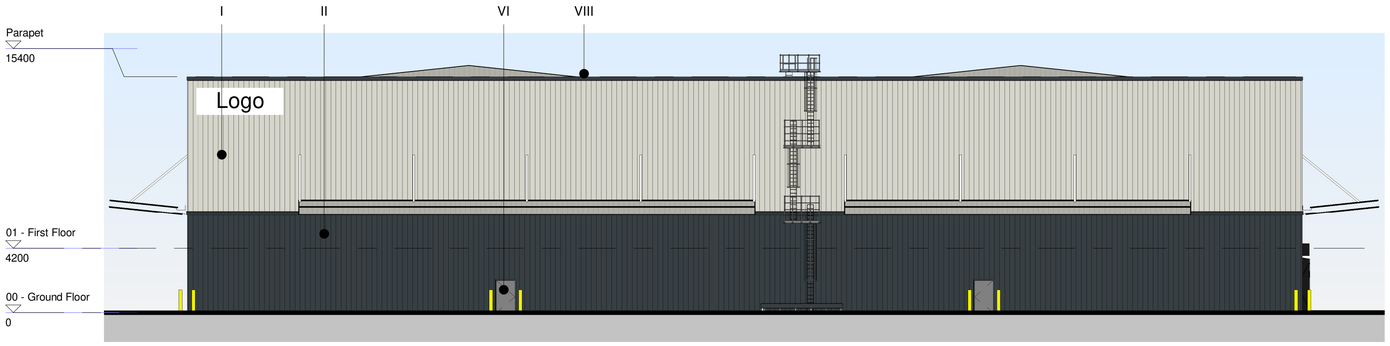

Planning - South Elevation

1 : 200

Material Key

I	Vertically laid trapezoidal cladding panels. Colour coated HPS200 Ultra Hamlet RAL 9002.
II	Vertically laid trapezoidal cladding panels. Colour coated HPS200 Ultra Anthracite RAL 7016.
III	Horizontally laid composite microrib* cladding panels. Colour White RAL 9003.
IV	Aluminium feature band flashing. Colour Anthracite 7016.
V	Loading Doors. Colour White RAL 9003.
VI	Fire Escape Doors. Colour light grey.
VII	Curtain walling and windows frames. Colour Anthracite RAL 7016 externally. Glazing to be Suncool outer pane and laminated inner pane or similar approved.
VIII	Aluminium parapet flashing. Colour Anthracite 7016.
IX	Concrete Prowall.

Note* microrib panels or similar approved flat appearance cladding type.

1m SCALE 1:200

Rev	Description	By	Apr	Date
P03	Parapet height amended to co-ordinate with finalised construction details	SC	ET	08/08/24
P02	Updated Key Plan	CB	AM	13/11/23
P01	First Issue	LL	MJH	10/03/23

MAKING COMPLEX EASY
A TETRA TECH COMPANY

Sherwood House, Sherwood Avenue,
Newark, Nottinghamshire, NG24 1QQ
T:01636 605 700 E:rpsnewark@rpsgroup.com

Client: COLUMBIA THREADNEEDLE INVESTMENTS

Project: Hangar 4, Machester Airport

Title: Proposed Elevations

RPS Project Number	Scale @A1	Date Created
NK020993	As indicated	14/02/23

Task Team Manager	Information Author	Task Information Manager
KRP	LL	MJH

Status: S2 (Suitable for Information)

Document Number: 020993-RPS-SI-XX-DR-A-0111 Revision: P03

Project Code - Originator - VolSys - Level/Loc - Type - Role - Drawing Number

rpsgroup.com