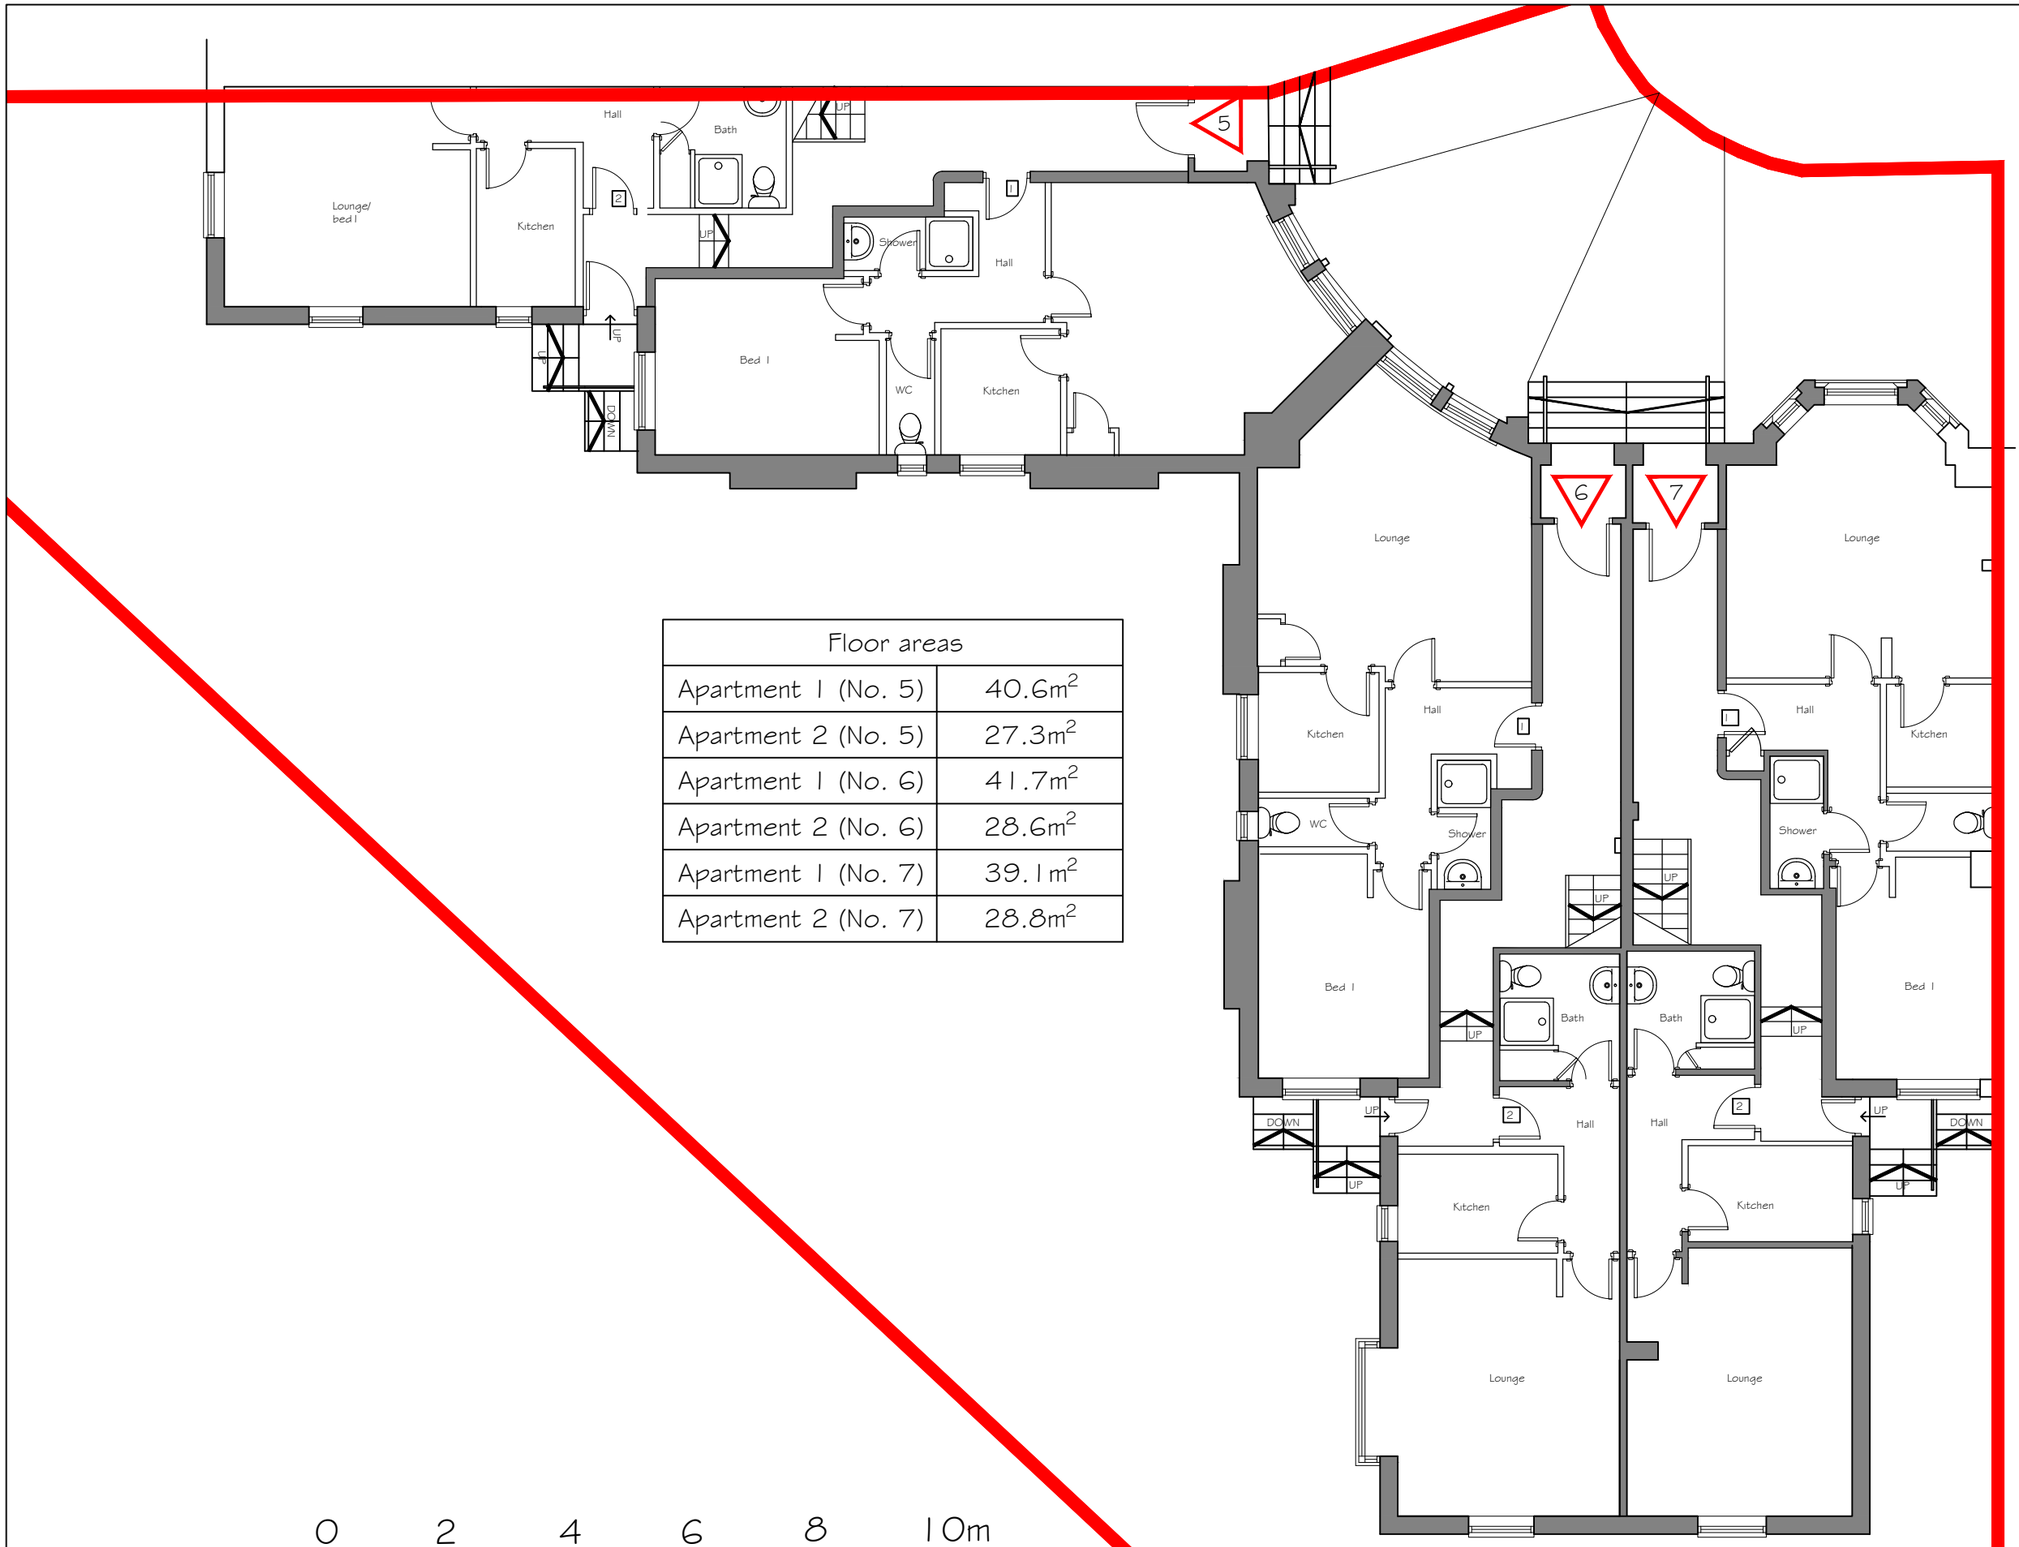


Floor areas	
Apartment 1 (No. 5)	40.6m²
Apartment 2 (No. 5)	27.3m²
Apartment 1 (No. 6)	41.7m²
Apartment 2 (No. 6)	28.6m²
Apartment 1 (No. 7)	39.1m²
Apartment 2 (No. 7)	28.8m²

0 2 4 6 8 10m

Revision	Description	Init.	Date
A	Floor areas added	D.J.J	08.04.24

PLANNING

PZ VI Architects & Designers

Tel: 07973 616 038
E-mail:info@pzvi-architects.co.uk

Project: 5-7 BEACONSFIELD

Client: THIS SPACE LTD

Drawing Title: EXISTING GROUND FLOOR PLAN

Drawing No: KR845-PL-104

Rev: A

Drawn By: D.J.J

Checked: J. Albutt

Scale: 1:100 @ A3

Date: 18.07.2023