
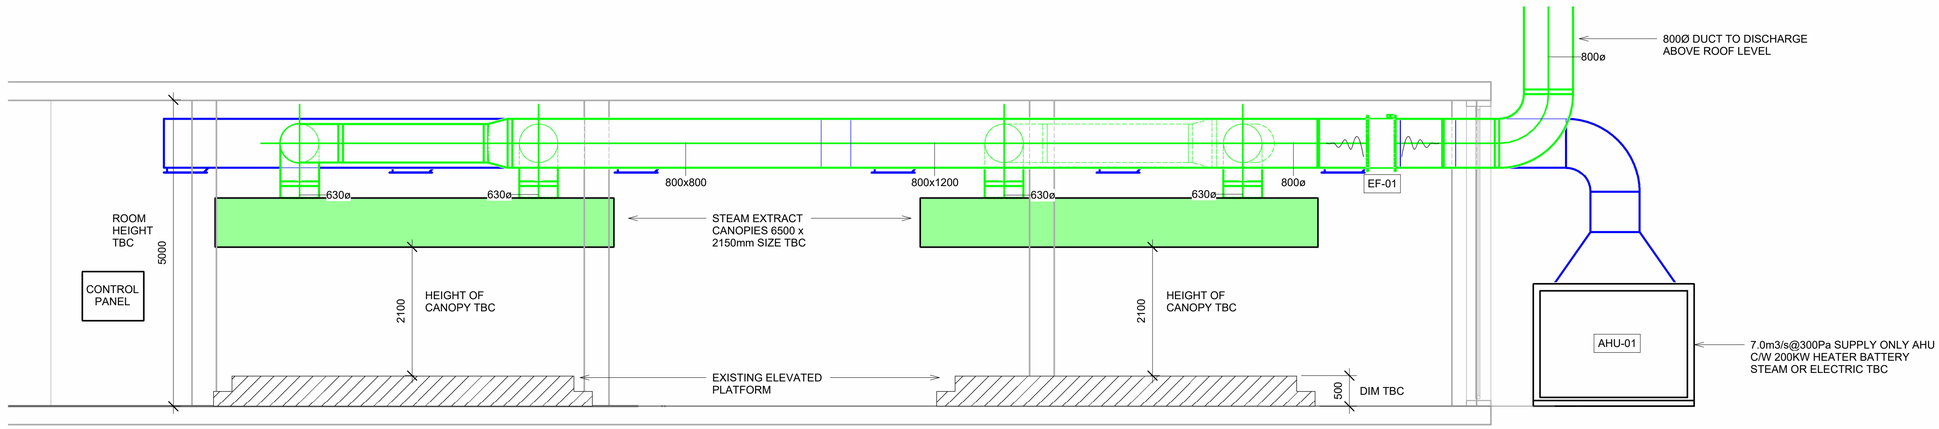



2 Section 1
1 : 50

Notes


1. DO NOT SCALE FROM THIS DRAWING
2. ALL DIMENSIONS IN MILLIMETRES
3. THIS DRAWING SHALL BE READ IN CONJUNCTION WITH ALL MECHANICAL, ELECTRICAL, PUBLIC HEALTH AND SPECIALIST DRAWINGS, SPECIFICATIONS & SCHEDULES
4. THE LOCATION/POSITION OF ALL PLANT AND ASSOCIATED SERVICES SHALL BE FULLY CO-ORDINATED WITH OTHER SPECIALIST/TRADES DRAWINGS
5. FIRE/SMOKE DAMPERS TO BE INSTALLED IN ALL VENTILATION DUCTWORK WHERE DUCTWORK PASSES THROUGH A FIRE COMPARTMENT WALL/FLOOR.
5. ALL DUCTWORK BENDS AND TEES ARE TO INCORPORATE DW144 APPROVED TURNING VANES OR RADIUS BENDS WHERE APPROPRIATE.
6. ACCESS PANELS SHALL BE PROVIDED ADJACENT TO ALL VCD'S & FIRE/SMOKE DAMPERS.
8. ALL DUCTWORK TO BE IN ACCORDANCE WITH DW144 / DW172 WITH ACCESS PROVIDED TO B&ES TR19.

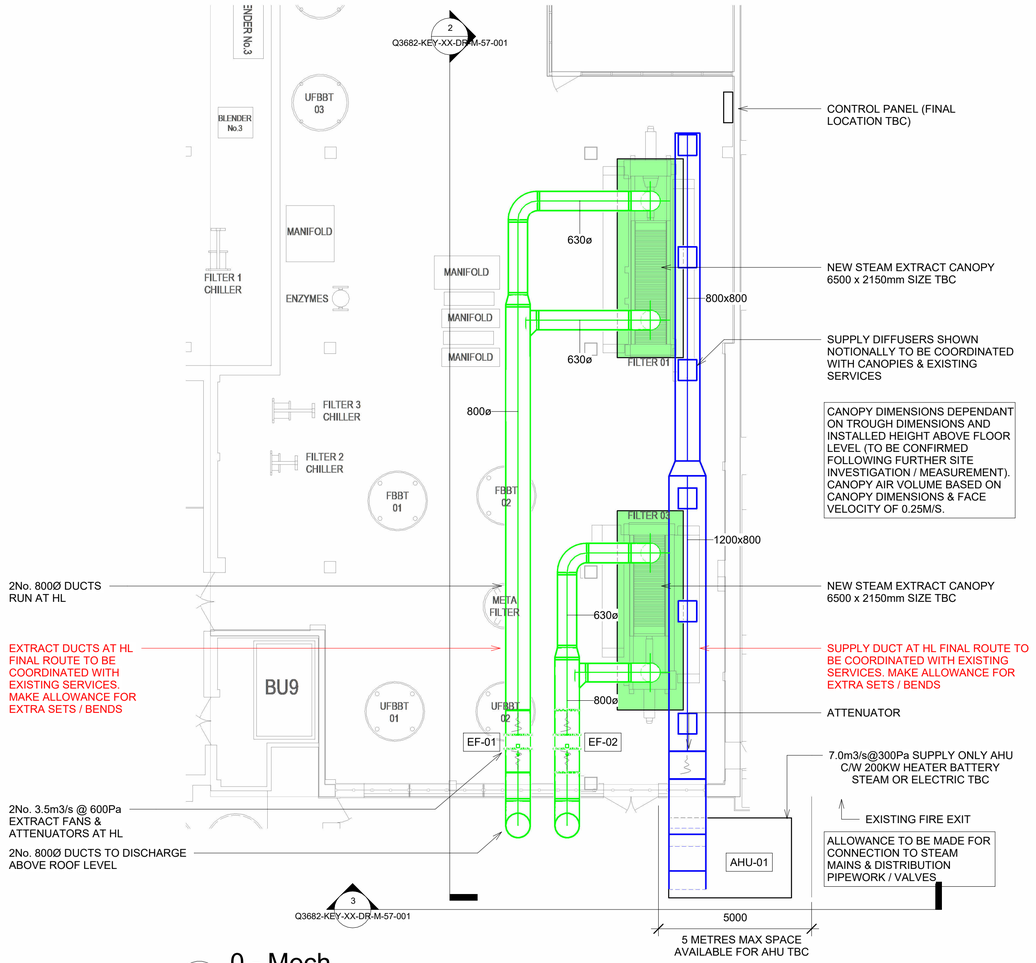

1 0 - Mech
1 : 100

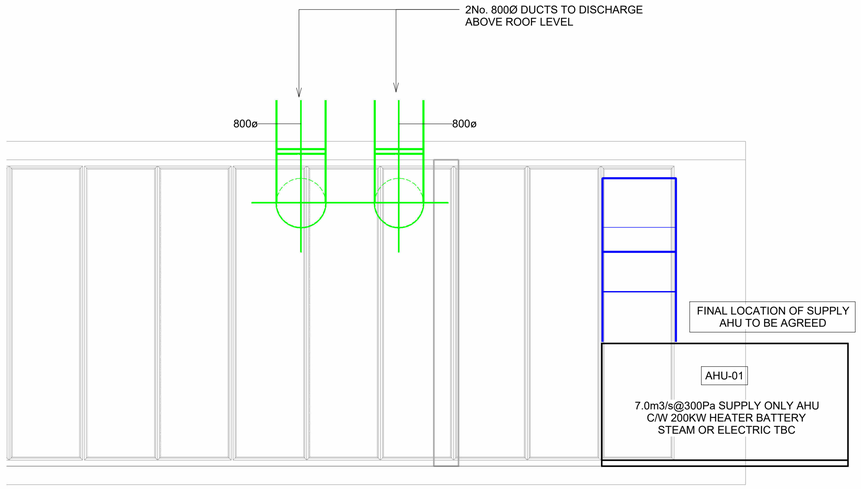

3 Section 2 - External Plant
1 : 50

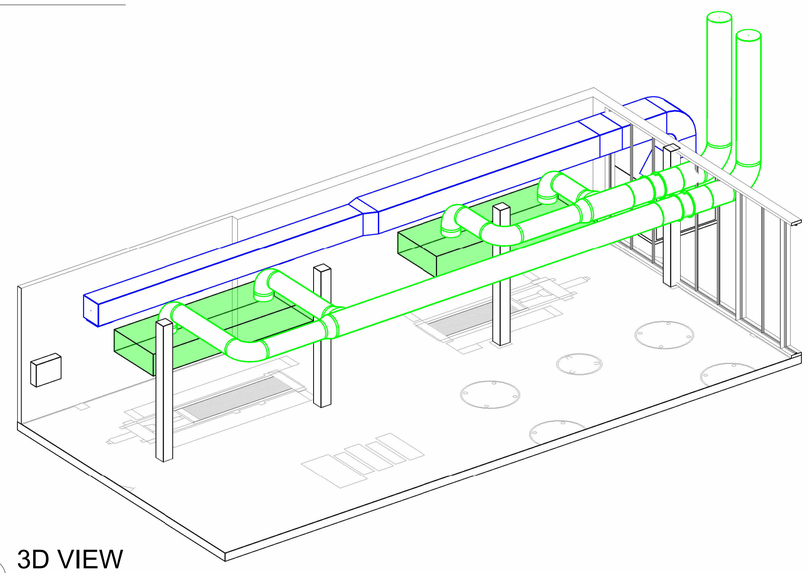

4 3D VIEW

THIS DRAWING IS THE COPYRIGHT© OF KEY IS.
IT MUST NOT BE REPRODUCED OR USED FOR ANY PURPOSE WITHOUT PRIOR CONSENT. DO NOT SCALE FROM THIS DRAWING. WORK TO FIGURED DIMENSIONS ONLY. ALL DIMENSIONS ARE IN MILLIMETRES UNLESS STATED OTHERWISE. THIS DRAWING SHALL BE READ IN CONJUNCTION WITH ALL OTHER MECHANICAL, ELECTRICAL & PUBLIC HEALTH DRAWING, SPECIFICATIONS AND SCHEDULES.

WORK IN PROGRESS

Rev	Amendment	Date

KEYIS
Engineered to deliver
HEAD OFFICE
KEY INTERGRATED SERVICES LTD
UNIT 2 BOLLIN COURT
MILL LANE
LYMM
CHESHIRE
WA13 9SX
T: 01925 759948 F: 01925 758400
E: info@keyis.com W: www.keyis.com

Client: HEINEKEN

Project Title: FILTER ROOM STEAM VENTILATION

Drawing Title: MECHANICAL SERVICES VENTILATION LAYOUT

Drawn By	Checked By	Designed By	Scale @ A3
MT	SF	MT	As indicated

BS1192 Document Number: Q3682-KEY-XX-DR-M-57-001 | RIBA Stage:

Status: PRELIMINARY | WIP