

© Copyright: All rights reserved. This drawing must not be reproduced without permission.
Do not scale from this drawing. All dimensions are in millimetres unless otherwise stated.
Any discrepancies should be reported to the Architect.

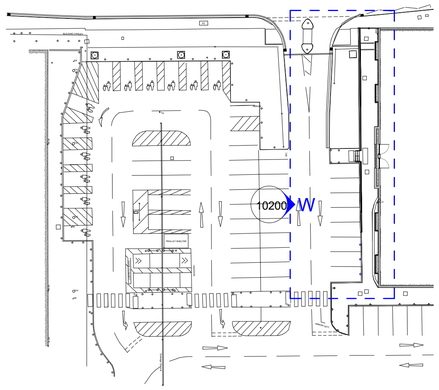


Key Plan

1 : 500

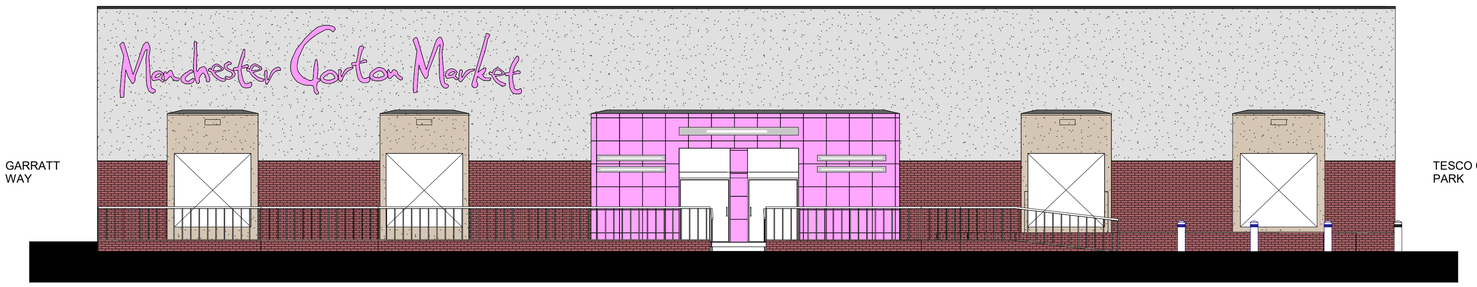


GARRATT WAY

TESCO CAR PARK

Existing West Elevation

1 : 100

| Revision | Description | Date | Drawn | Checked |
|---|---|---|---|---|
| P01 | Issued for Planning Approval | 26/07/24 | EA | TF |

**Halliday Meecham Architects Limited**

111 Piccadilly Manchester M1 2HY
+44 (0)161 661 5566

4 Devonshire Street London W1W 5DT
+44 (0)203 440 5175

hma@hallidaymeecham.com
www.hallidaymeecham.com

HALLIDAY MEECHAM ARCHITECTS

| | |
|---|---|
| Client: | Manchester City Council |
| Project: | Gorton Public Square |
| Phase/ Location: | Gorton District Centre |
| Drawing: | Existing Market Elevation |

| Scale @ A1 | Scale @ A3 | Date: | Drawn: | Checked: | Job No. | Drawing No. |
|---|---|---|---|---|---|---|
| 1:100 | 1:200 | 06/21/24 | EA | TF | 5719 | 10200 |

N

Scale: 0 1m 2m 5m — 1:100

Stage / Suitability: Planning

Status:

Drawing Ref.: 5719-HMA-V-XX-DR-A-10200

Revision: P01