
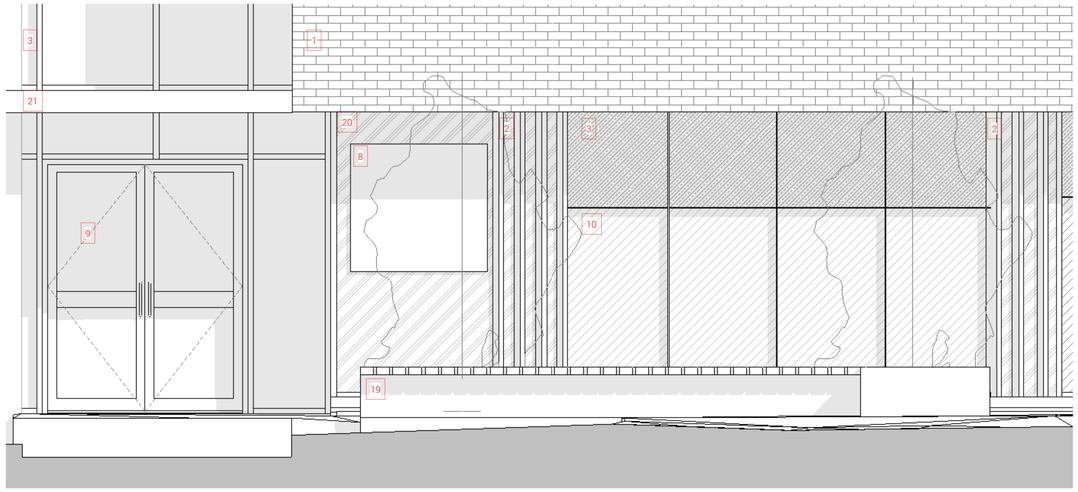



Proposed Elevation - Detail 1
1 : 20

MATERIALS KEY


1. Brick - Multi buff brick with light grey mortar
2. Linear anodised aluminium cladding (recessed aluminium linear profile) - Bronze effect
3. Curtain walling system
4. Full height glazing with back obscured back painted glass spandrel panels
5. Anodised Aluminium Fins - Bronze effect
6. Acoustic Louvres - Light grey RAL TBC
7. PPC Aluminium - Light Grey RAL colour TBC
8. PPC aluminium solid aluminium sheet with indicative stand off illuminated external signage
9. PPC aluminium door with glazed inserts
10. Manifestation to glazing - Exact extent to be confirmed
11. Anodised Aluminium Vertical Fins - Bronze effect
12. Curtain Walling Vertical Fins - Curtain walling system with anodized aluminium vertical fin applied to mullion joint
13. Aluminium Louvres - Light grey RAL TBC
14. Generator - Within acoustic enclosure
15. Grey Composite Cladding Panels - Metalic finish
16. Anodised Aluminium Flashing - Bronze effect
16. Anodised Aluminium Flashing - Bronze effect
17. Access ladder
18. Ductwork - Shown indicatively
19. Corten steel with landscaping & illuminated timber benching
20. Illuminated strip to underside of soffit
21. Canopy with illuminated underside
22. Guard Rail
23. Photovoltaic Panels - Shown indicatively
24. Anodised aluminium panels within curtain walling - Bronze effect
25. Vertical louvres within curtain walling - Bronze effect
26. Fibre Cement - Light grey
27. Smoke extract fan - Shown indicatively
28. Cable tray - Shown indicatively
29. Acoustic Louvred Screen - Light grey RAL TBC

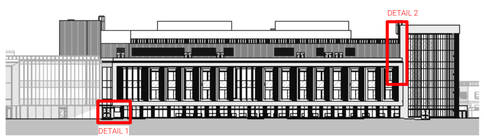


Proposed - Elevation A
1 : 500

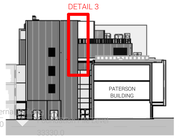


Proposed - Elevation D
1 : 500

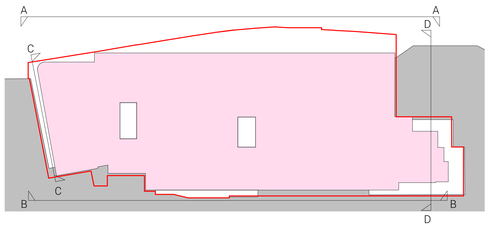

For Elevation views, refer to Planning Drawings ending 090026 and 090027

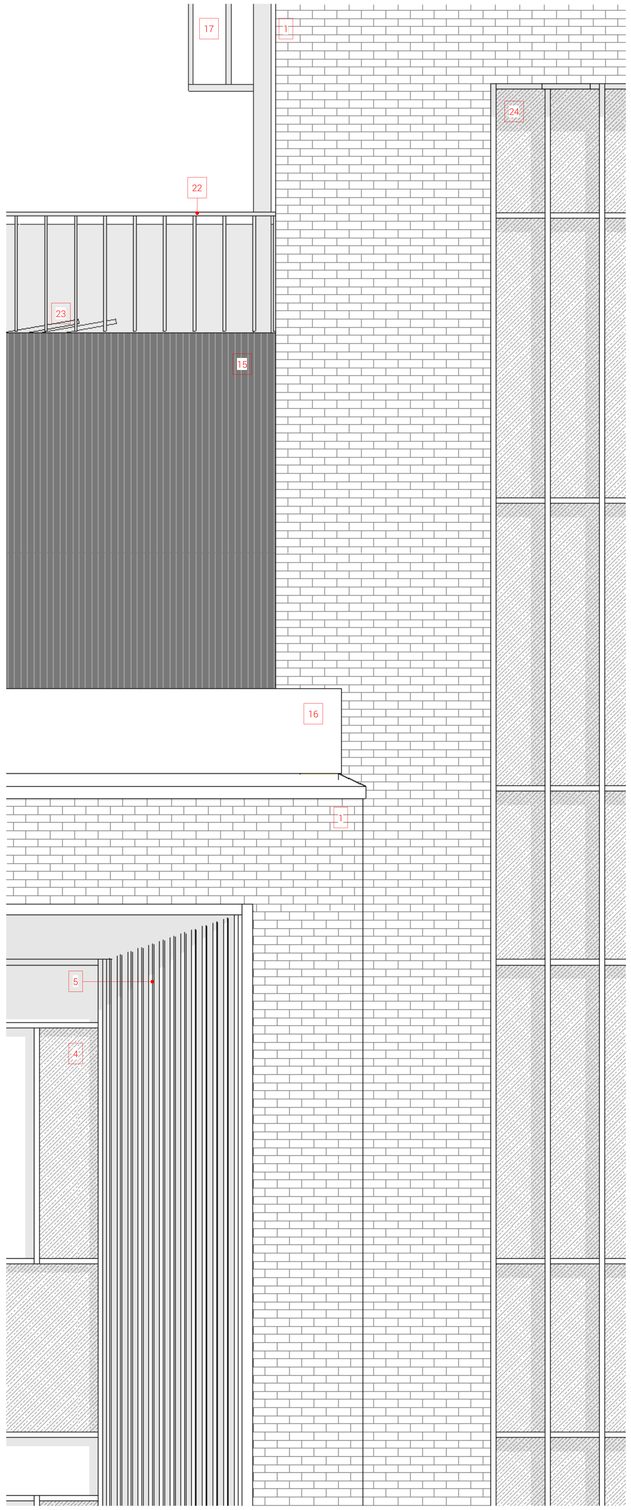

Proposed Elevation - Detail 2
1 : 20

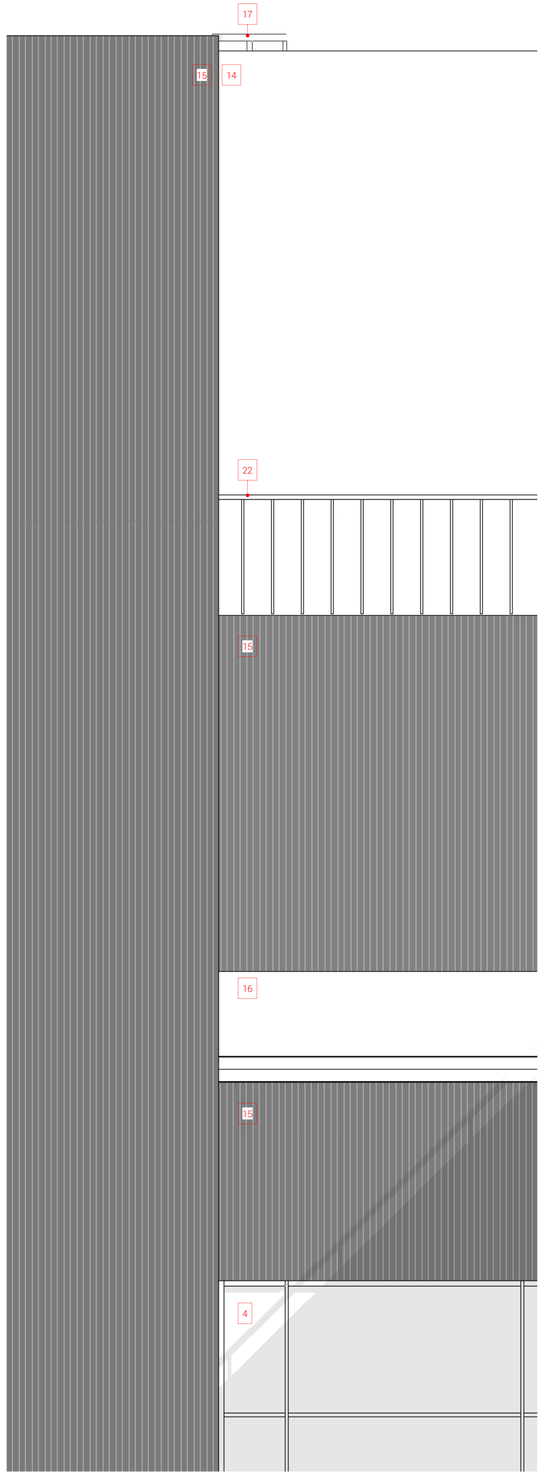

Proposed Elevation - Detail 3
1 : 20

GENERAL NOTES:

DAY Architectural Ltd accepts no responsibility for any costs, losses or claims whatsoever arising from these drawings, specifications and related documents unless there is full compliance with the Client or any unauthorised user of the following:

1 All boundaries, dimensions and levels are to be checked on site before construction and any discrepancies reported to the Architect / Designer.
2 Partial Service: Any discrepancies with site or other information is to be advised to the Architect / Designer and direction and / or approval is to be sought before the implementation of the detail.
3 Block and site plans are reproduced under license from the Ordnance Survey.
4 Do not scale this drawing.
5 For the purpose of coordination, all relevant parties must check this information prior to implementation and report any discrepancies to the Architect / Designer.

0m 5m
1m 10m

N

REV	DESCRIPTION	DATE	REV BY
P02	Planning Issue	15.09.2023	JAK
P01	Draft Planning Issue for Trust/Planning Consultant comment	25.08.2023	SB

CLIENT
The Christie NHS Foundation Trust

PROJECT
Advanced Scanning & Imaging Centre Development

DRAWING
Proposed Elevations 1.20 - Wilmslow Road

SCALE
As indicated @ A0

FIRST ISSUED
25/08/23

PROJECT	CLIENT REF	DRAWN BY	CHECKED BY
1282-21	CASICD	IL	SB

ORIGIN	VOLUME	LEVEL	TYPE	ROLE	NUMBER	REVISION
DAY	XX	ZZ	DR	A	090028	P02

DRAWING STATUS
S3 - PLANNING

Information contained on this drawing is the sole copyright of DAY Architectural Ltd. and is not to be reproduced without their permission.

DAY

DAY Architectural Ltd.
Studio 1, Lancaster Buildings
77 Deansgate, Manchester, M3 2BW

T: 0161 834 9703
W: www.day-architectural.com