




WEST ELEVATION
Scale: 1:100

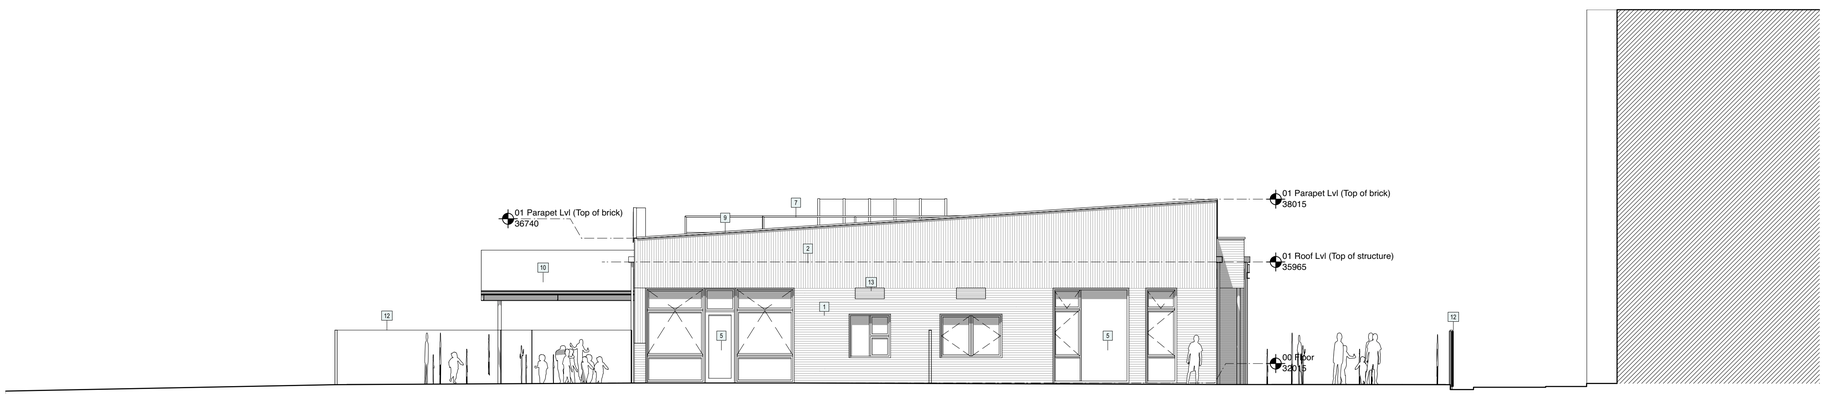

NORTH ELEVATION
Scale: 1:100

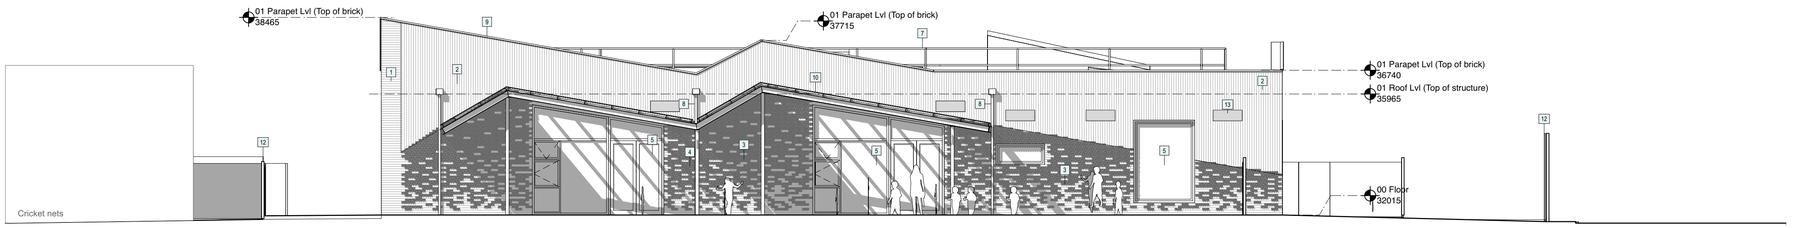

EAST ELEVATION
Scale: 1:100

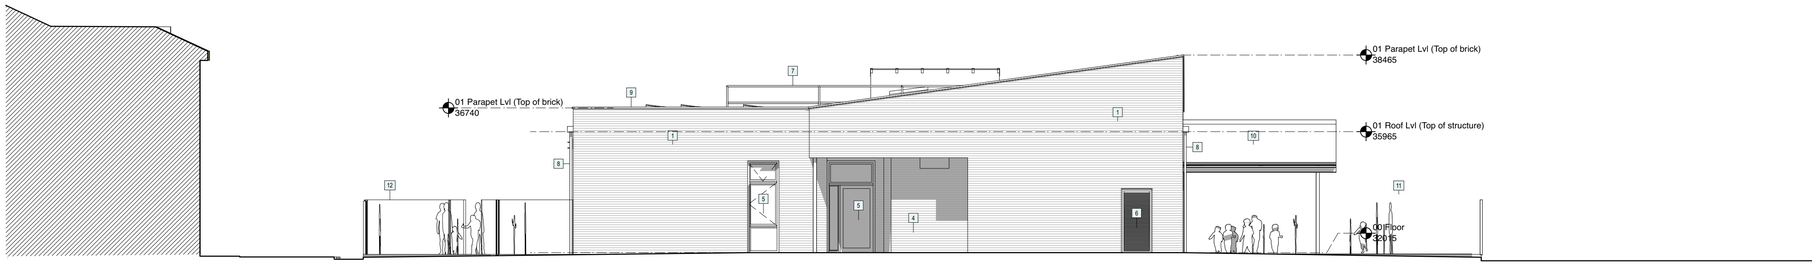

SOUTH ELEVATION
Scale: 1:100

NOTES

MATERIAL LEGEND

1. RED BRICK - STRETCHER BOND
2. RED BRICK - STACK BOND
3. RED BRICK - FEATURE BRICKS
4. GLAZED BRICKS
5. ALUMINIUM GLAZED DOORS & WINDOWS
6. ALUMINIUM LOUVRED DOORS
7. BALUSTRADE GUARDING
8. RAINWATER GOODS
9. PARAPET CAPPING
10. STEEL FRAMED CANOPY - SOLID AND TRANSLUCENT COVERING
11. FEATURE SIGNAGE
12. FENCING
13. VENTILATION WEATHER LOUVRE

P04 11/07/2024 Planning issue.
revisions

CoARC
COLLABORATIVE ARCHITECTURE

coarc.co.uk 0121 769 2414 studio@coarc.co.uk

project title
SPECIALLY RESOURCED PROVISION (SRP) BUILDING

client
UNITED LEARNING

project address
WILLIAM HULME'S GRAMMAR SCHOOL

drawing title
PROPOSED ELEVATIONS

PLANNING

0 1 2 3 4 5 M

scale
1:100 @A1

date
26/03/2024

drawing no.
WHGS-COA-XX-ZZ-D-A-0030

revision
P04

drawing no. BIM legend:
PROJECT-ORIGINATOR-FUNCTIONAL BREAKDOWN-SPATIAL BREAKDOWN-FORM-DISCIPLINE-NUMBER

All dimensions to be checked & verified on site. Dimensions structural unless noted otherwise. Drawings to be read in conjunction with specification. Any bracketed dimensions are for checking and not for setting out purposes. Any discrepancies with other project information, existing building or site features are to be reported to the Architect before commencement. Do not scale from printed drawings without checking with the architect. © CoARC Ltd. The contents of this drawing may not be reproduced in whole or in part without express permission of CoARC Ltd