
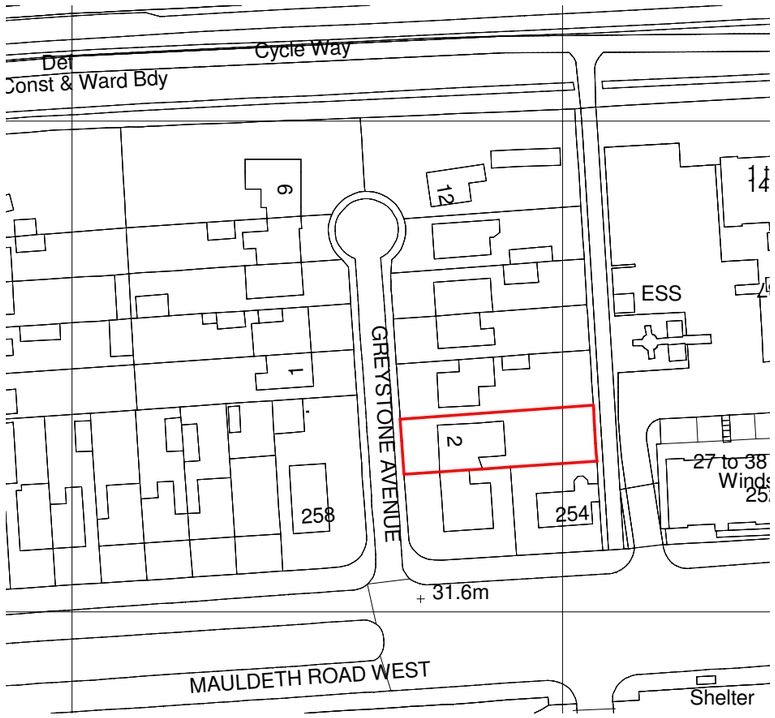


1 Location Plan

1 : 1250

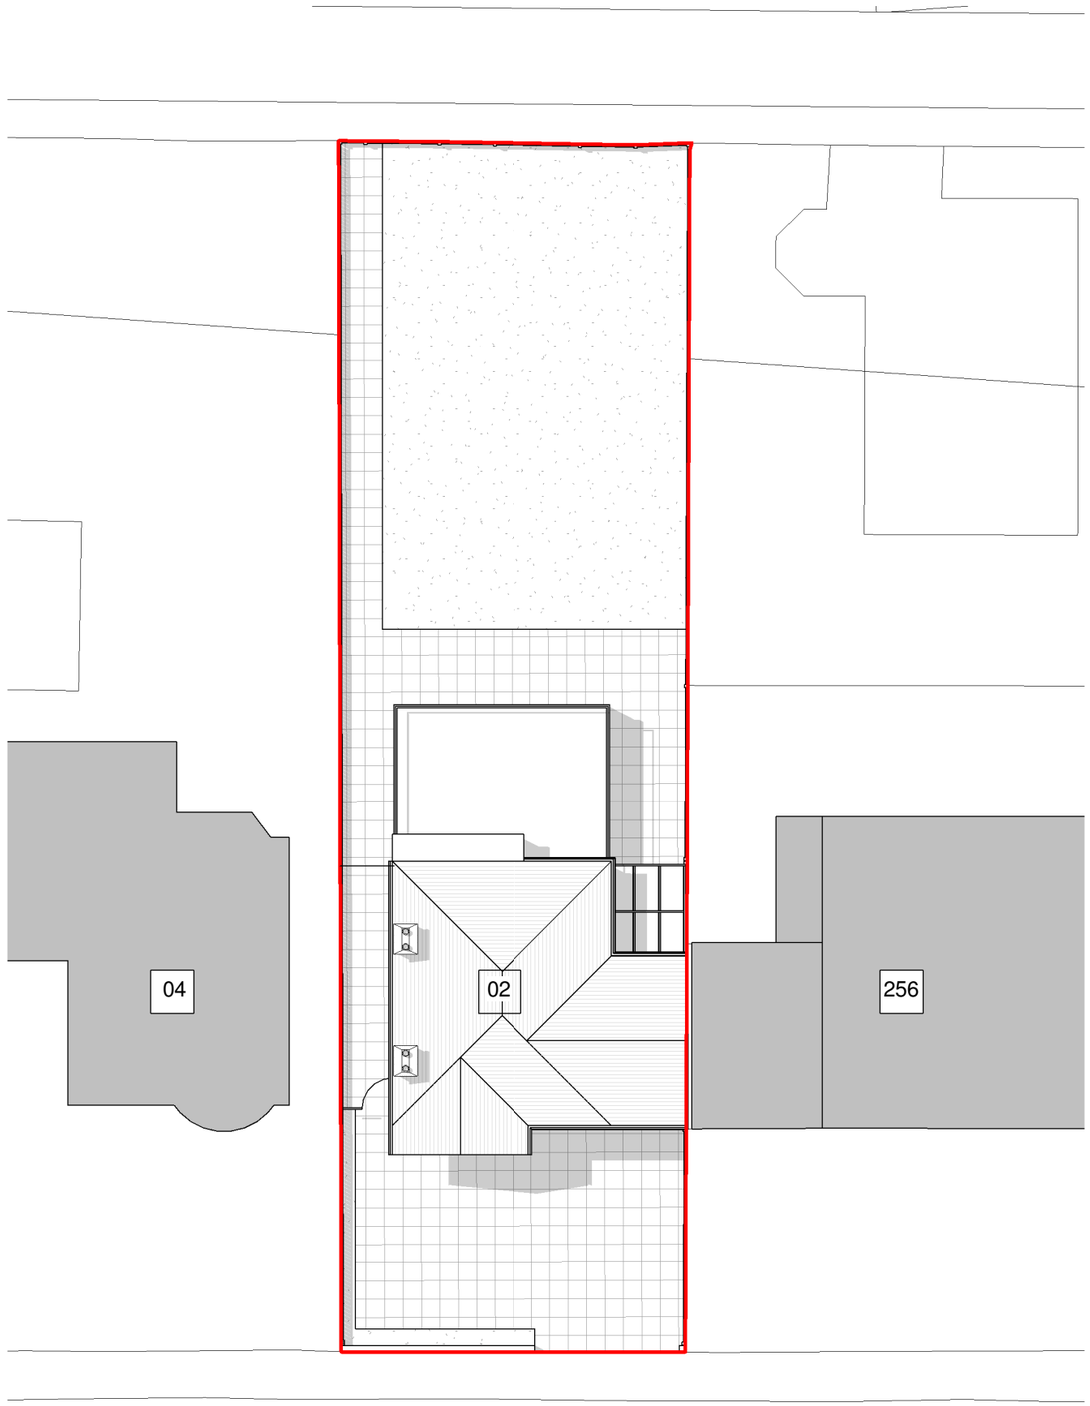

2 Existing Site Plan

1 : 200

0 2 4 6 8m

1:200

General Notes

The Architect shall have no responsibility for any use made of this document other than for that which it was prepared and issued.

All dimensions should be checked on site. Do not scale from this drawing

To be read in conjunction with all other Consultant's drawings.

The Architect to be immediately notified of any discrepancies.

Copyright on this drawing retained by the Architect.

LEGEND

Site Boundary

No.	Date	Dwn	Chk	App	Revision or reason for issue
P1	02/04/24	AK	SH		Amended drawing
P1	27/03/24	AK	SH		Initial Issue

Client

Moazzam Ullah

createitstudios ... leave an impression

Create It Studios (NW) Ltd
Universal Square
Devonshire Street North
Manchester
M12 6JH

info@createitstudios.co.uk

Project Title

2 Greystone Avenue Manchester M21 7RP

Scale / North Point

As indicated

Drawing Title

Location Plan And Existing Site Plan

Drawing Number: A1545(01)AP001

Revision: P2

Drawing Status

Preliminary