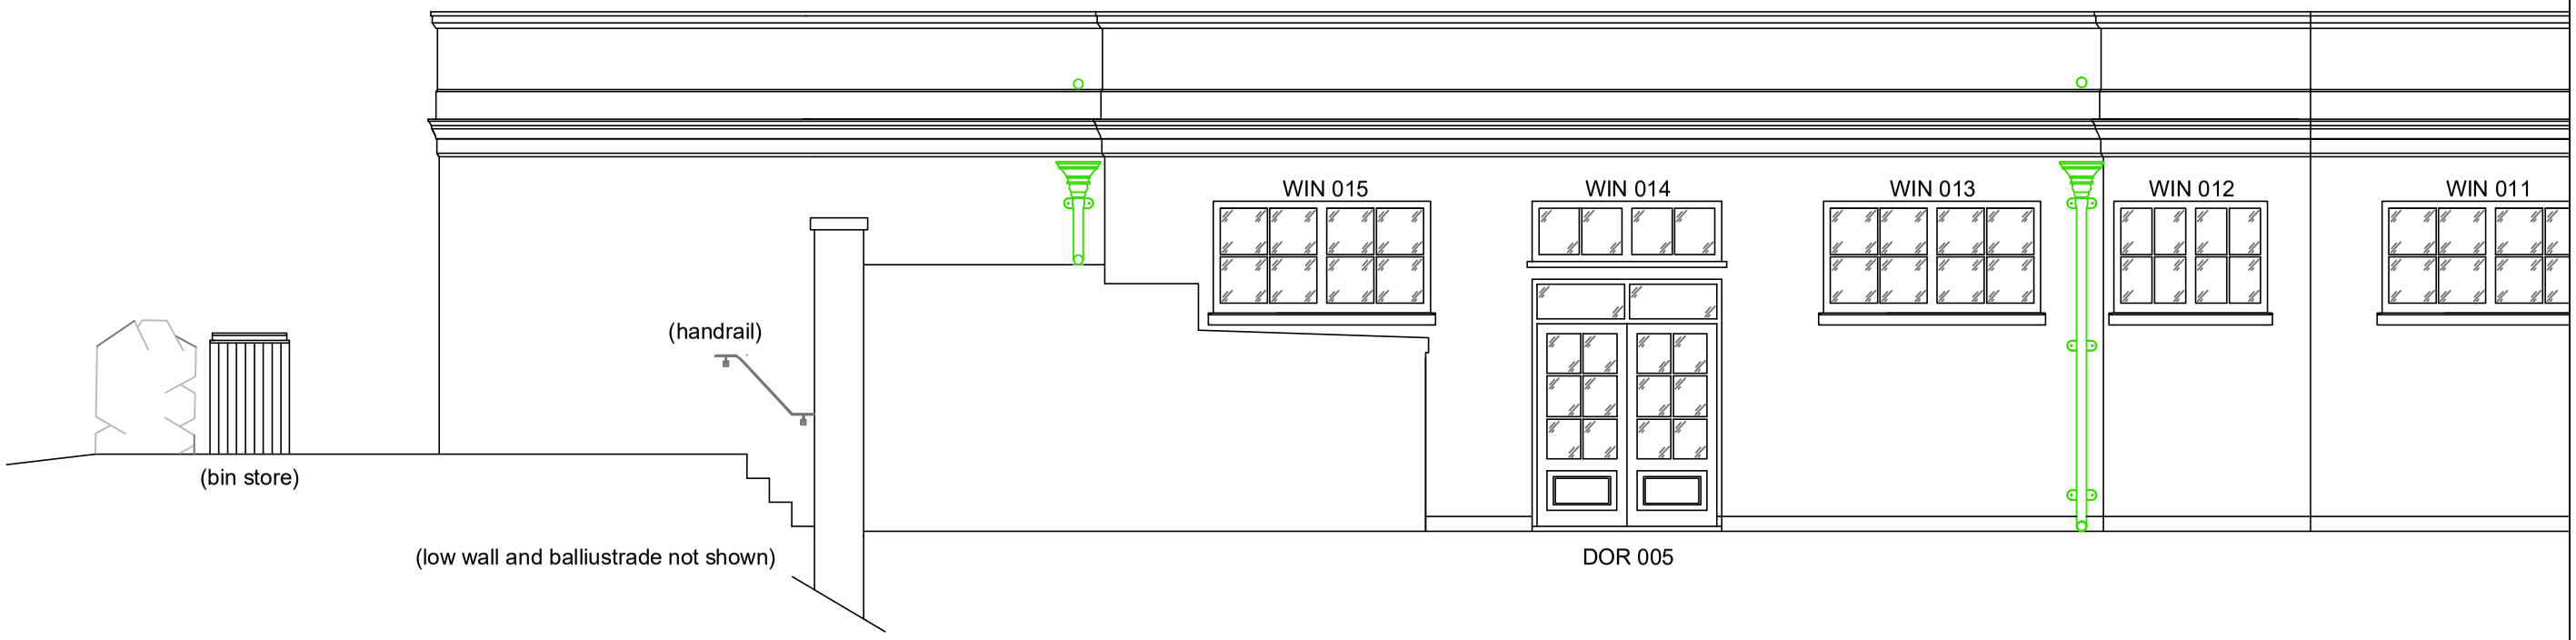

Rear Steps(retaining wall not shown)

Orangery Courtyard Elevation

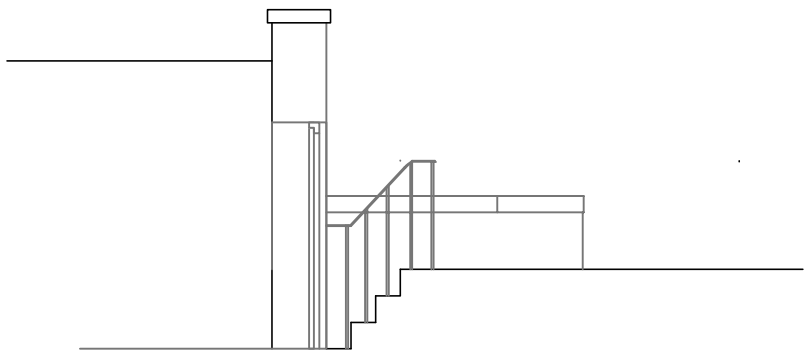

South Elevation to ballustrade & retaining wall

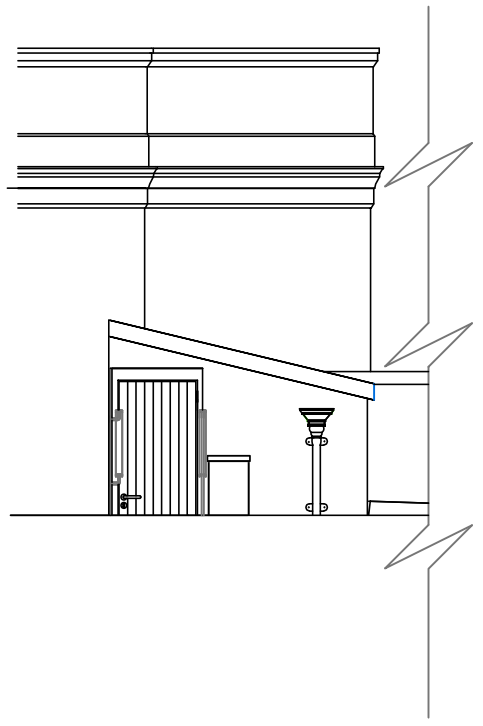

East Elevation
to handrail &
ballustrade

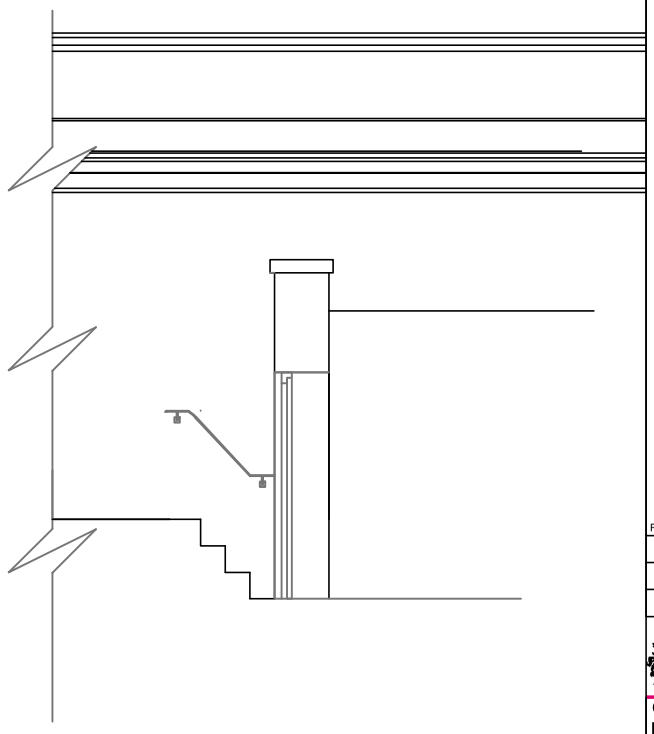

North Elevation to
wall mounted handrail

HANDRAIL & BALLUSTRADE SPECIFICATION:

Purpose made handrails to match those already existing on the south-facing loggia ramps.
Handrails: 60x15mm bronze profile section.
Brackets: Stainless steel carrier rebated into underside of rail connecting to supporting legs.
Handrails: Supported on polyester coated stainless steel wall brackets or legs, (see elevation details).
Legs secured into concrete base running alongside the retaining wall which is to be re-built.
Leg dimensions and centre spacing as existing detail.
Before fixing components apply full protective/ decorative treatment/coating. Separate dissimilar materials to avoid corrosion and/or staining with washers/sleeves or other suitable means.
Manufacturer to produce fabrication details for Planning and Listed Building Consent approval prior to manufacture.

NOTES
1. All dimensions are in millimetres unless otherwise stated
2. This drawing is to be read with all other relevant documentation
3. Do not scale from this drawing, all measurement data should be taken directly from the model

Rev
- ---

MANCHESTER CITY COUNCIL

Capital Programmes Division

Manchester City Council
P O Box 532, Town Hall
Manchester
M60 2LA

DRAWING STATUS: Planning Issue

PROPERTY TITLE:
Heaton Hall & Orangery
Middleton Road, Higher Blackley
Manchester M25 2SW

UPRN: 010090423976 & 010090423976 DFE NO: 0000

PROJECT TITLE:
Heaton Park Orangery
Internal & External Refurbishment

DRAWING TITLE:
Handrail Elevations at Side Entrance As Proposed

PROJECT	DATE	REV
LP145449	19/10/2022	

SCALE	AUTHOR	CHECKED BY	APPROVED BY
1:50@A0	R. Broadbent		

DRAWING NO:
HPO-MCC-B01-XX-DR-A-0024