

MATERIAL KEY

1. GREY ROOF TILES
2. ALUMINIUM CLAD DORMERS
3. ALUMINIUM FRAMED WINDOWS
4. ALUMINIUM GLAZED DOORS
5. SMOOTH FACING RED BRICK
6. SMOOTH FACING RED BRICK [VERTICALLY LAID]
7. PRE-CAST STONE LINTEL
8. PRE-CASE STONE CILL
9. PRE-CAST STONE COPING
10. BRICK SOILDER COURSE WINDOW HEAD
11. METAL RAINWATER GOODS

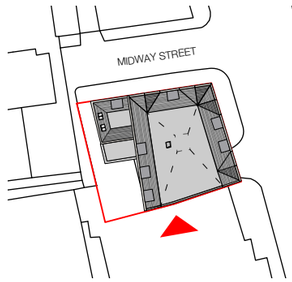

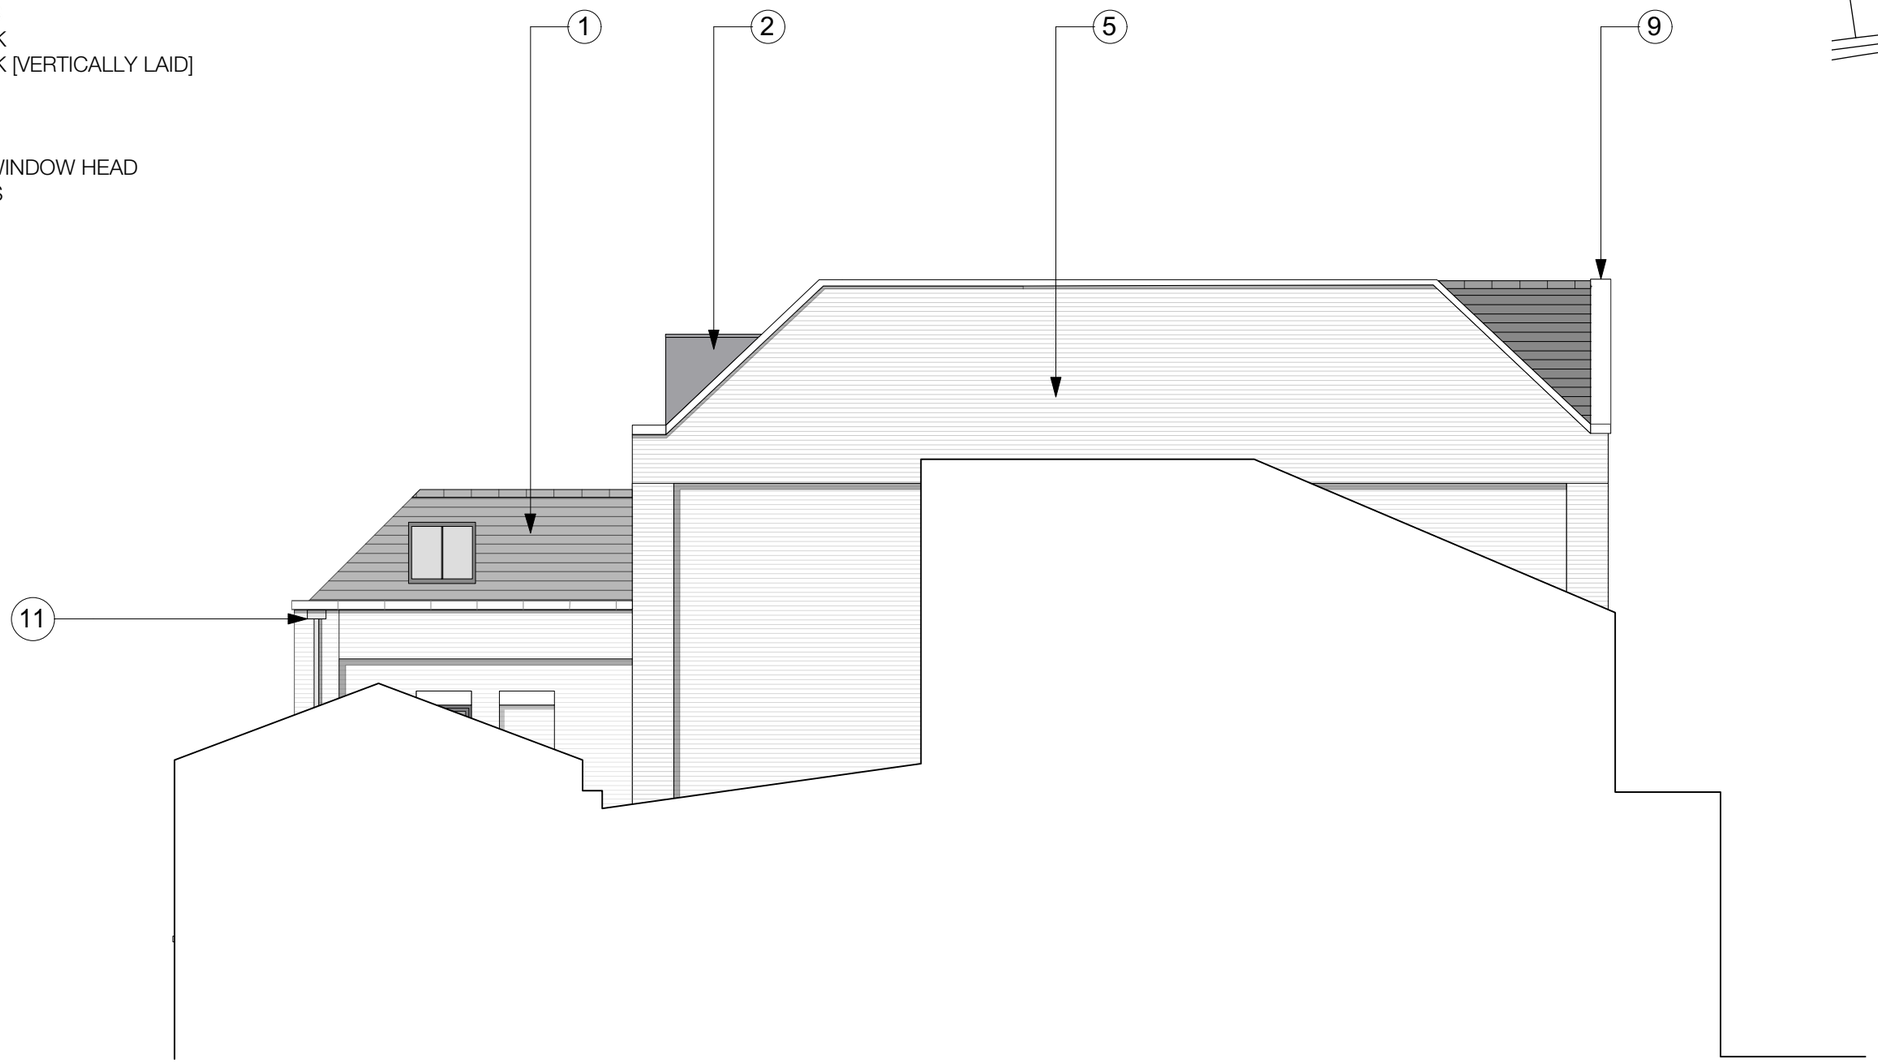

PROPOSED SOUTH ELEVATION
1:100 @ A3

PLANNING

0 1 2 4 6 METRES

© Copyright Ollier Smurthwaite Architects

REVISION	DATE	DESCRIPTION

CLIENT:
PROJECT:
ADDRESS: 816 STOCKPORT ROAD, MANCHESTER, M12 4QN
DRAWING TITLE: PROPOSED SOUTH ELEVATION
SCALE: 1:100 @ A3 DATE: MAY 2024
DRAWING NO: A831_P_402

OLLIER SMURTHWAITE ARCHITECTS
40 King Street, Manchester, M2 6BA
T 0161 883 0838
F 0161 883 0839
E mail@olliersmurthwaite.com