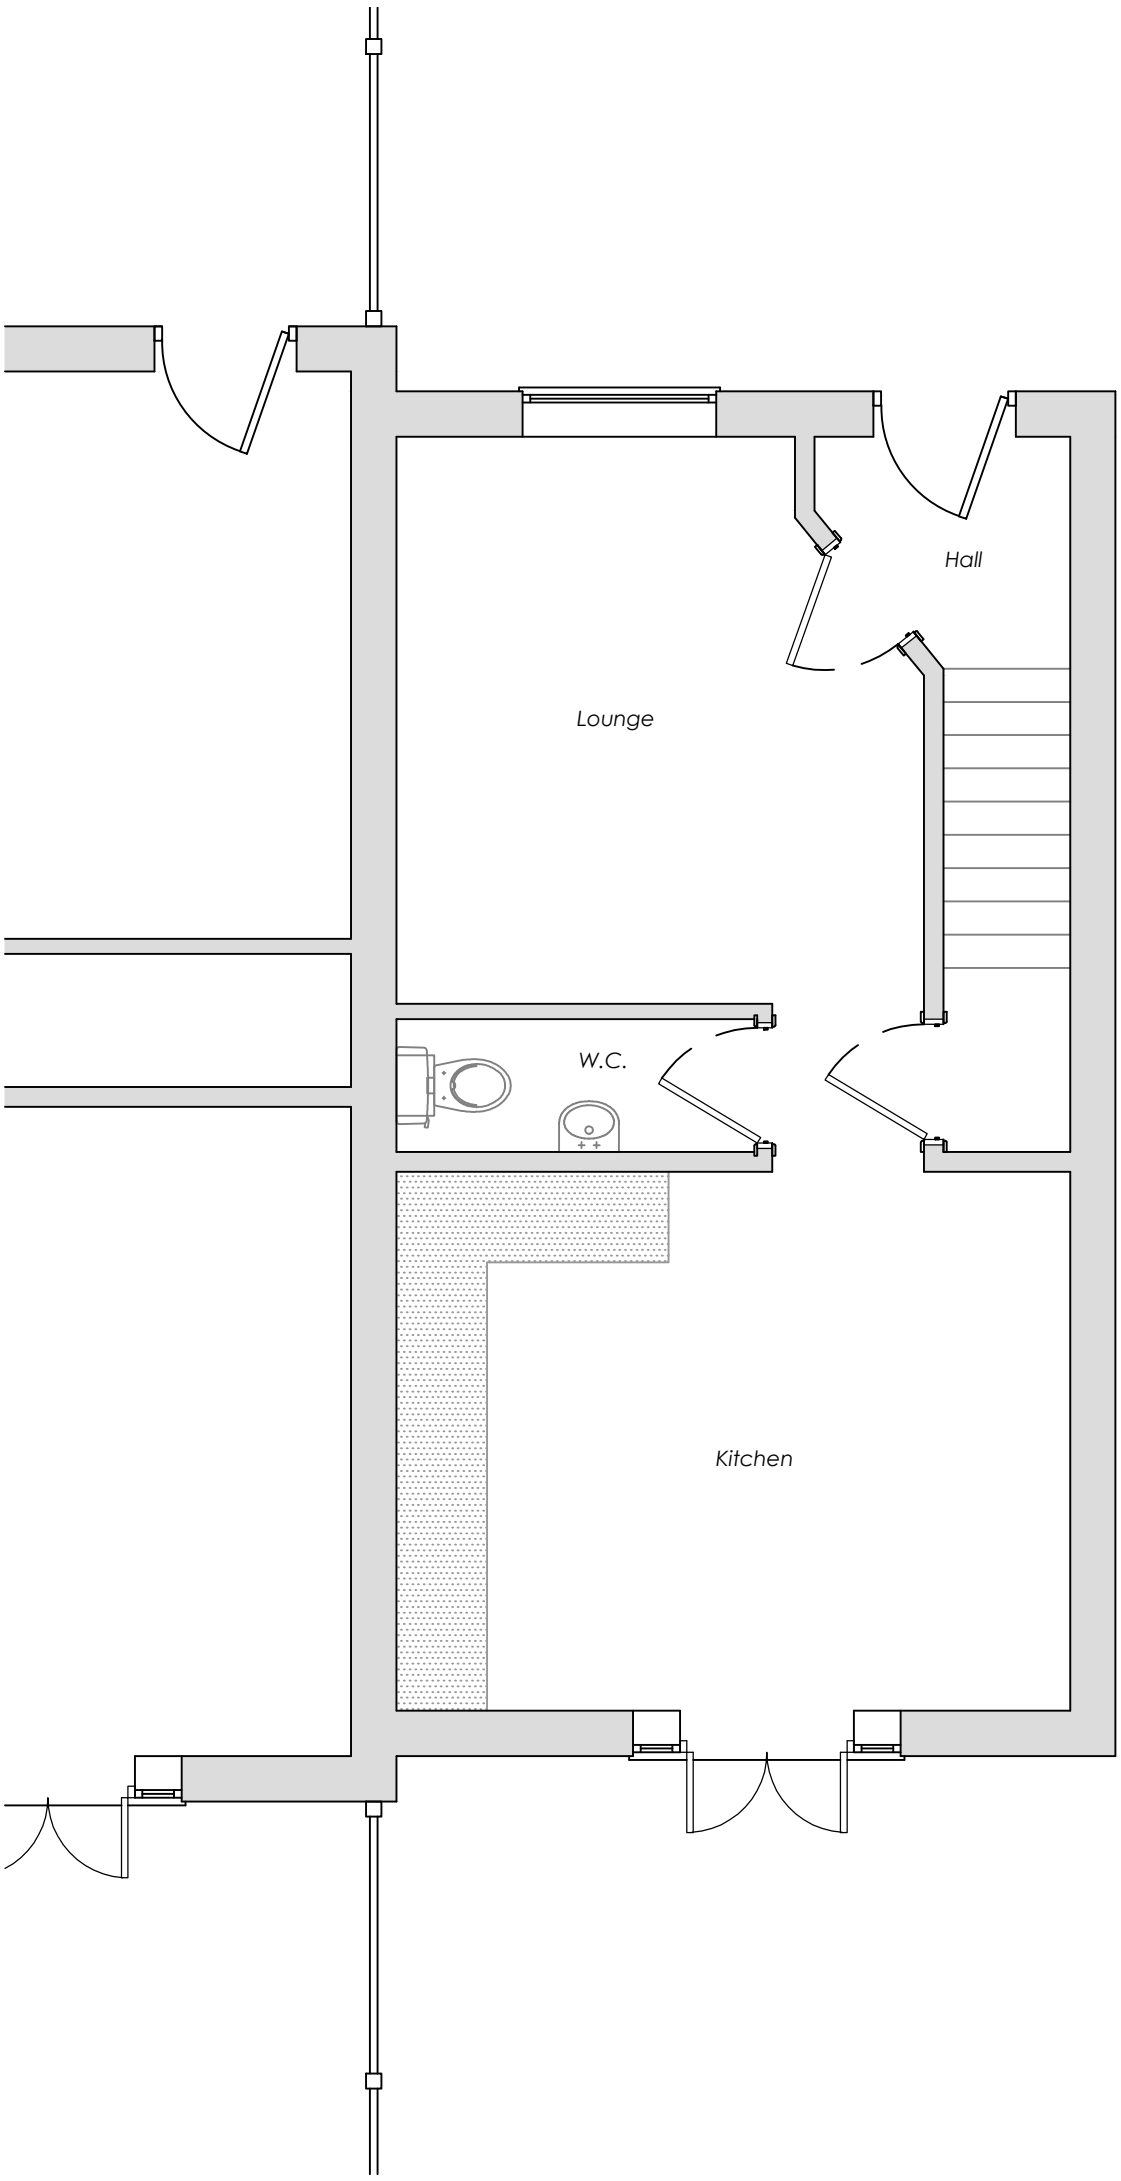


Existing Ground Floor Plan

Scale 1:50

1:50

0 1m 2m 3m 4m

THE EXTENSION GUYS

Office: Ash 3-4 Centrix House, Newton Le Willows, WA12 9UY

Telephone: +44 (0) 1625 326 777
Email: garry@theextensionguys.co.uk

Client: The Extension Guys, Ash 3-4 Centrix House, Newton Le Willows, WA12 9UY

Project / Title: Proposed Single Storey Side / Rear Rear Extension at 17 Red Cedar Close, Blackley, M9 7GS

AutoCAD Location	D:\BentleyP&PM\Planning Apps\		
Drawn: MJD	Scale: As Shown @ A3	Date: 23.04.24	No. SSSE-17RCC-002