
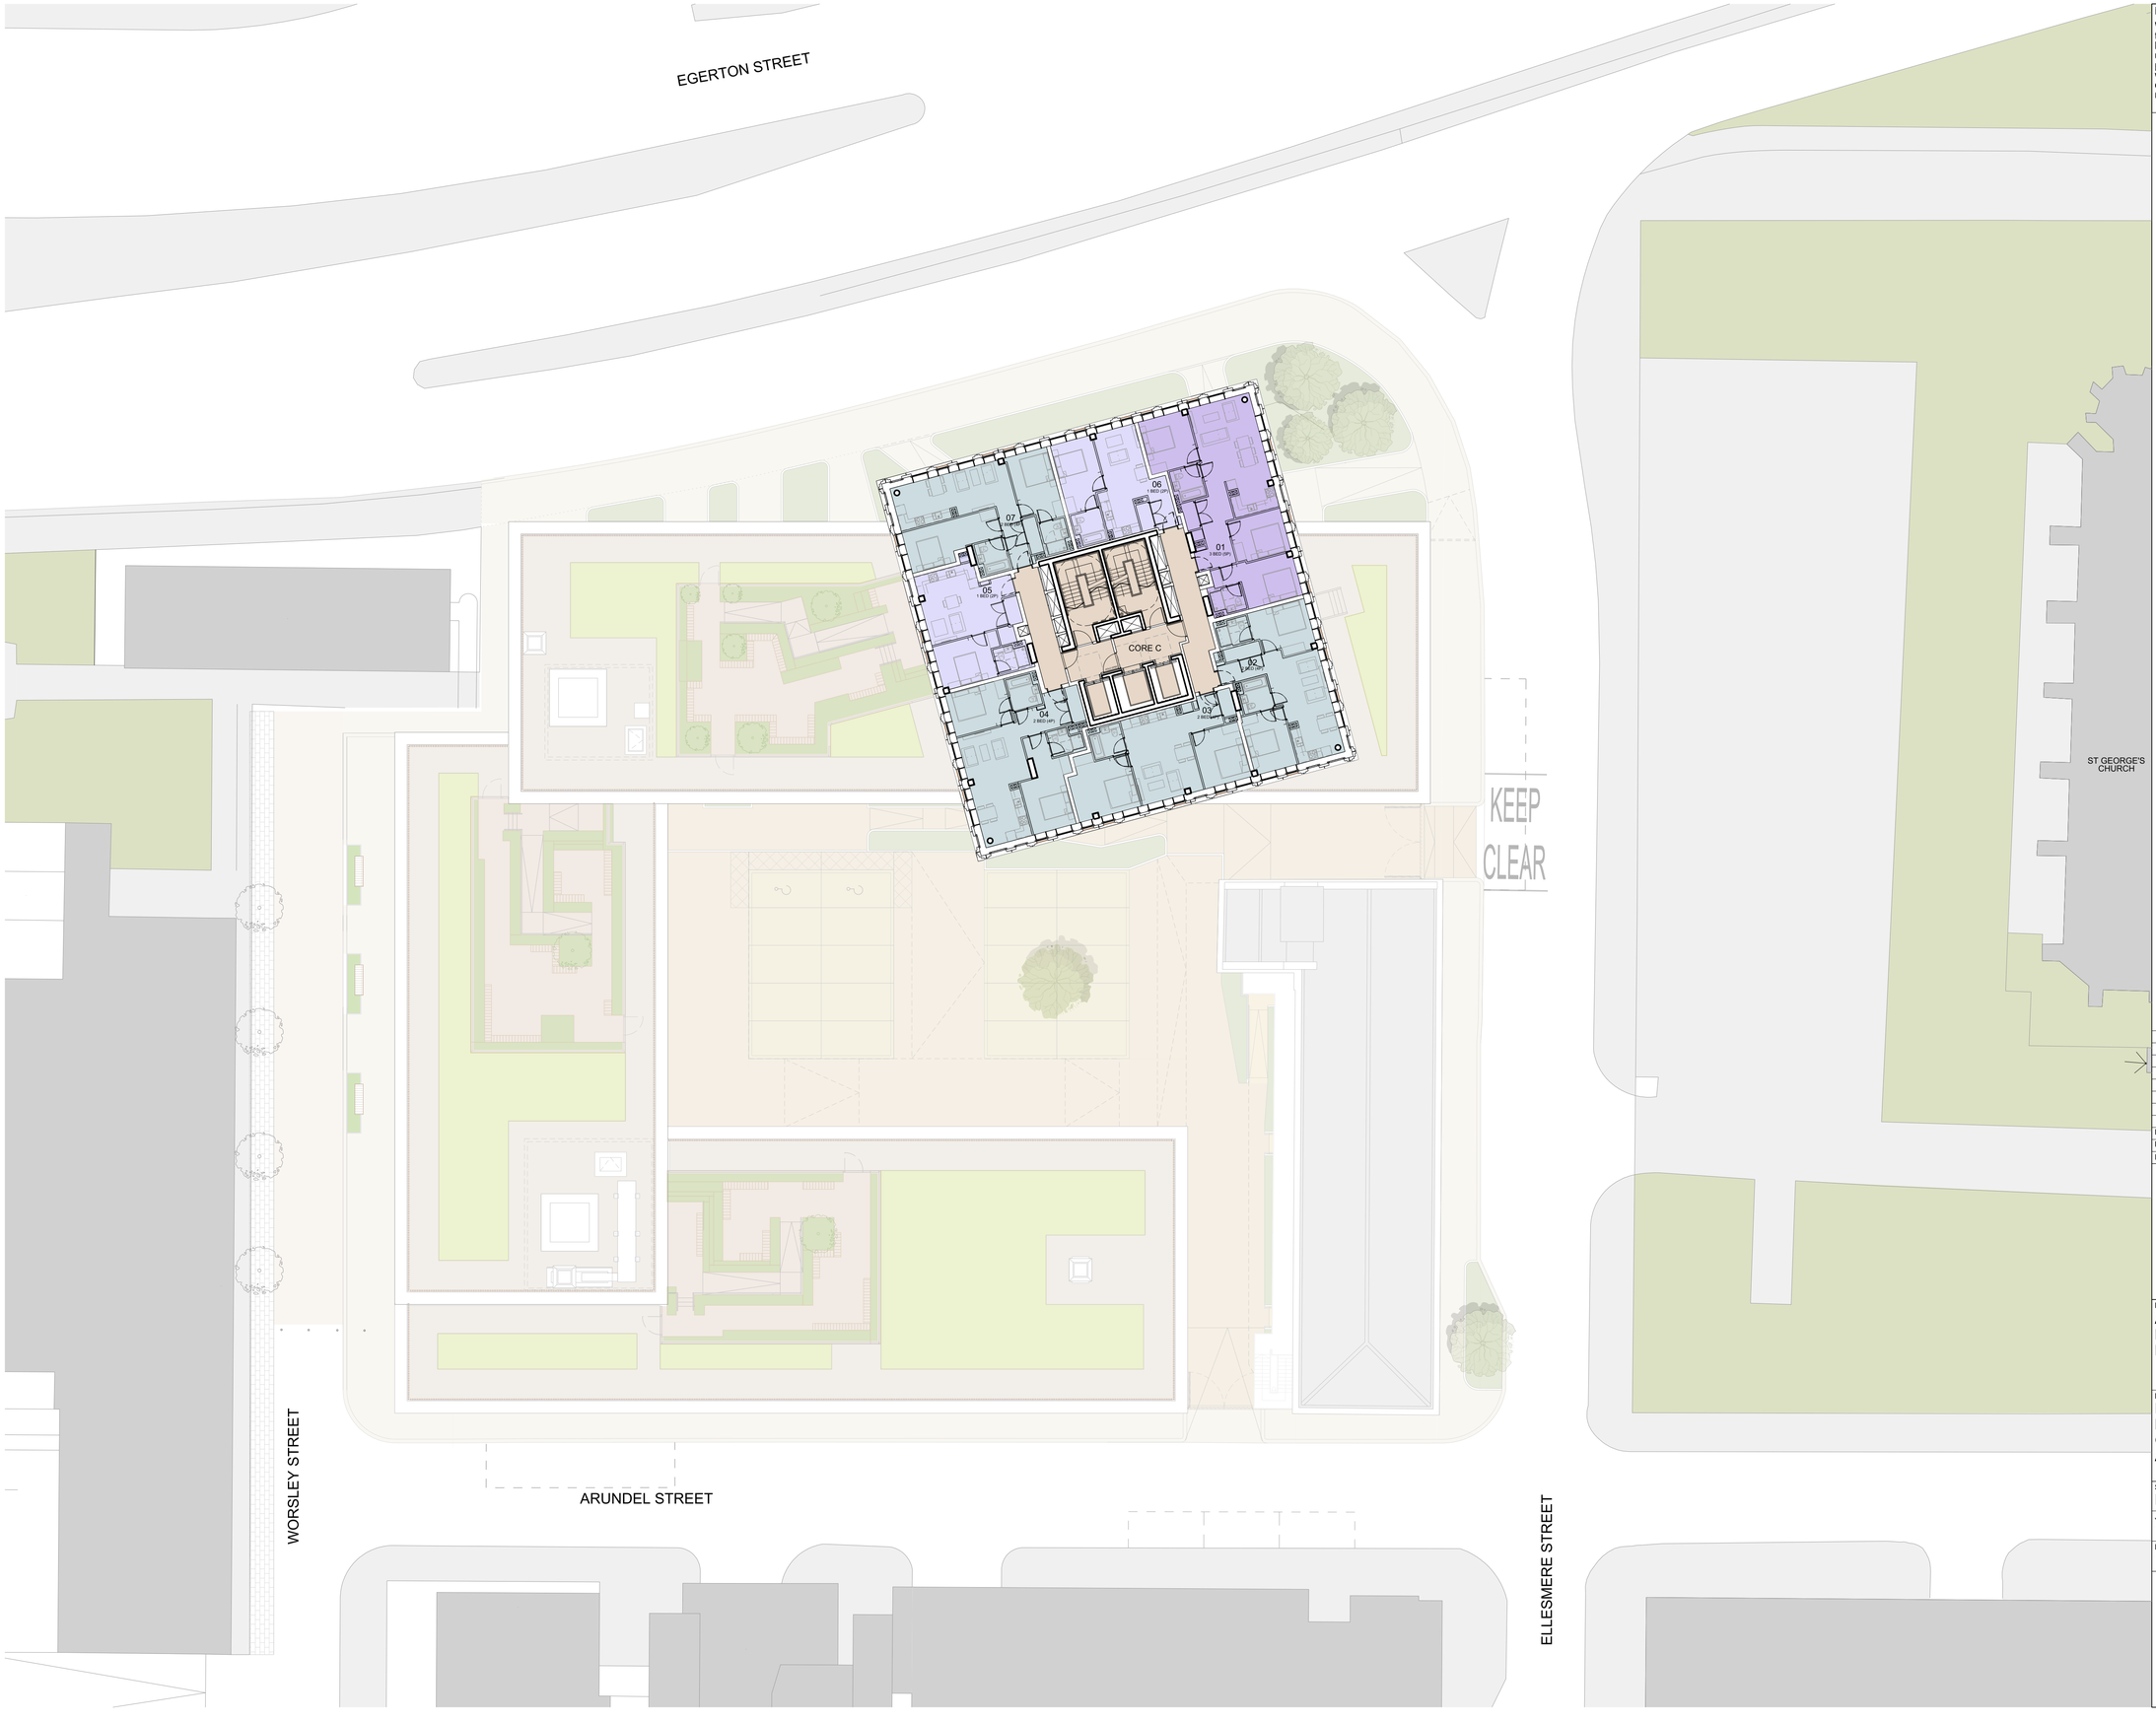


Note:

Whether in hardcopy or digital format, this drawing should not be used as a basis for measurement or setting-out unless specific dimensions have been provided. SimpsonHaugh and Partners will not be responsible for the accuracy of any dimension that is scaled or measured from this information.

North:

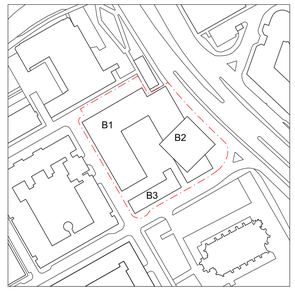

FLOOR PLAN KEY

- 1 Bed
- 2 Bed
- 2 Bed Duplex
- 3 Bed
- Lobby and FOH amenity
- Circulation and BOH
- Commercial space
- Access and services

1 0 1 2 3 4 5 10m

Rev	Date	Description
P2	Aug 2024	Planning Update
P1	April 2022	Planning Update

LOGIK DEVELOPMENTS

Sir Robert McALPINE Capital Ventures

Project Title
ARUNDEL STREET
MANCHESTER
M15 4JZ

Drawing Title
Proposed Floor Plan
Level 20
General Arrangement
April 2019 Planning Application

Status
Planning

Job No	Scale	Date
10090	A1 - 1:200	April 2022

Drawing No	Revision
10090-1903-A-G200-P-120	P2

simpsonhaugh

MANCHESTER
Riverside, 4 Commercial St
Manchester M15 4RQ
+44 (0)161 835 2345

LONDON
5-8 Roberts Place
London EC1R 0BB
+44 (0)20 7549 4000

www.simpsonhaugh.com
mail@simpsonhaugh.com

© SimpsonHaugh and Partners 2024