
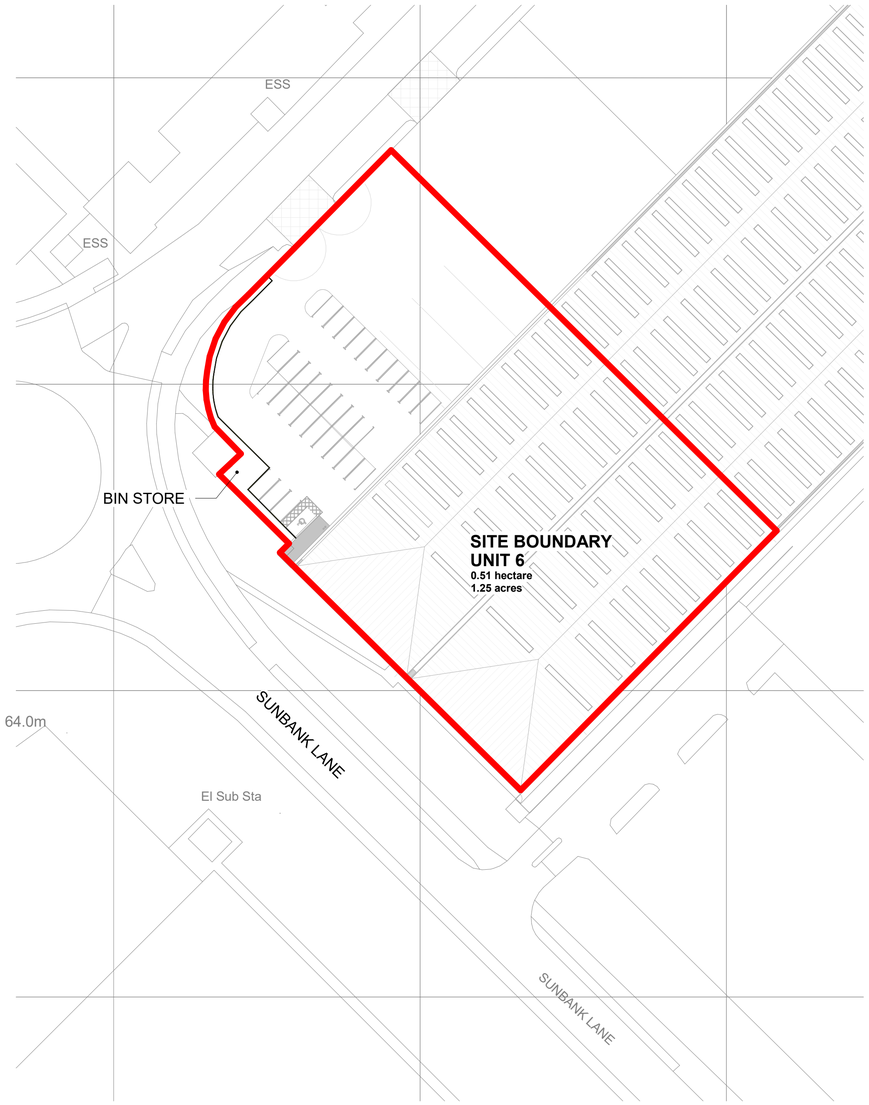


1 EXISTING SITE PLAN
1 : 500

Site Area Schedule (GIA)		
Name	Metric	Imperial
UNIT 6	5051.94 m²	54378.7 ft²

REDLINE BOUNDARY FROM LAND REGISTRY MAN391750

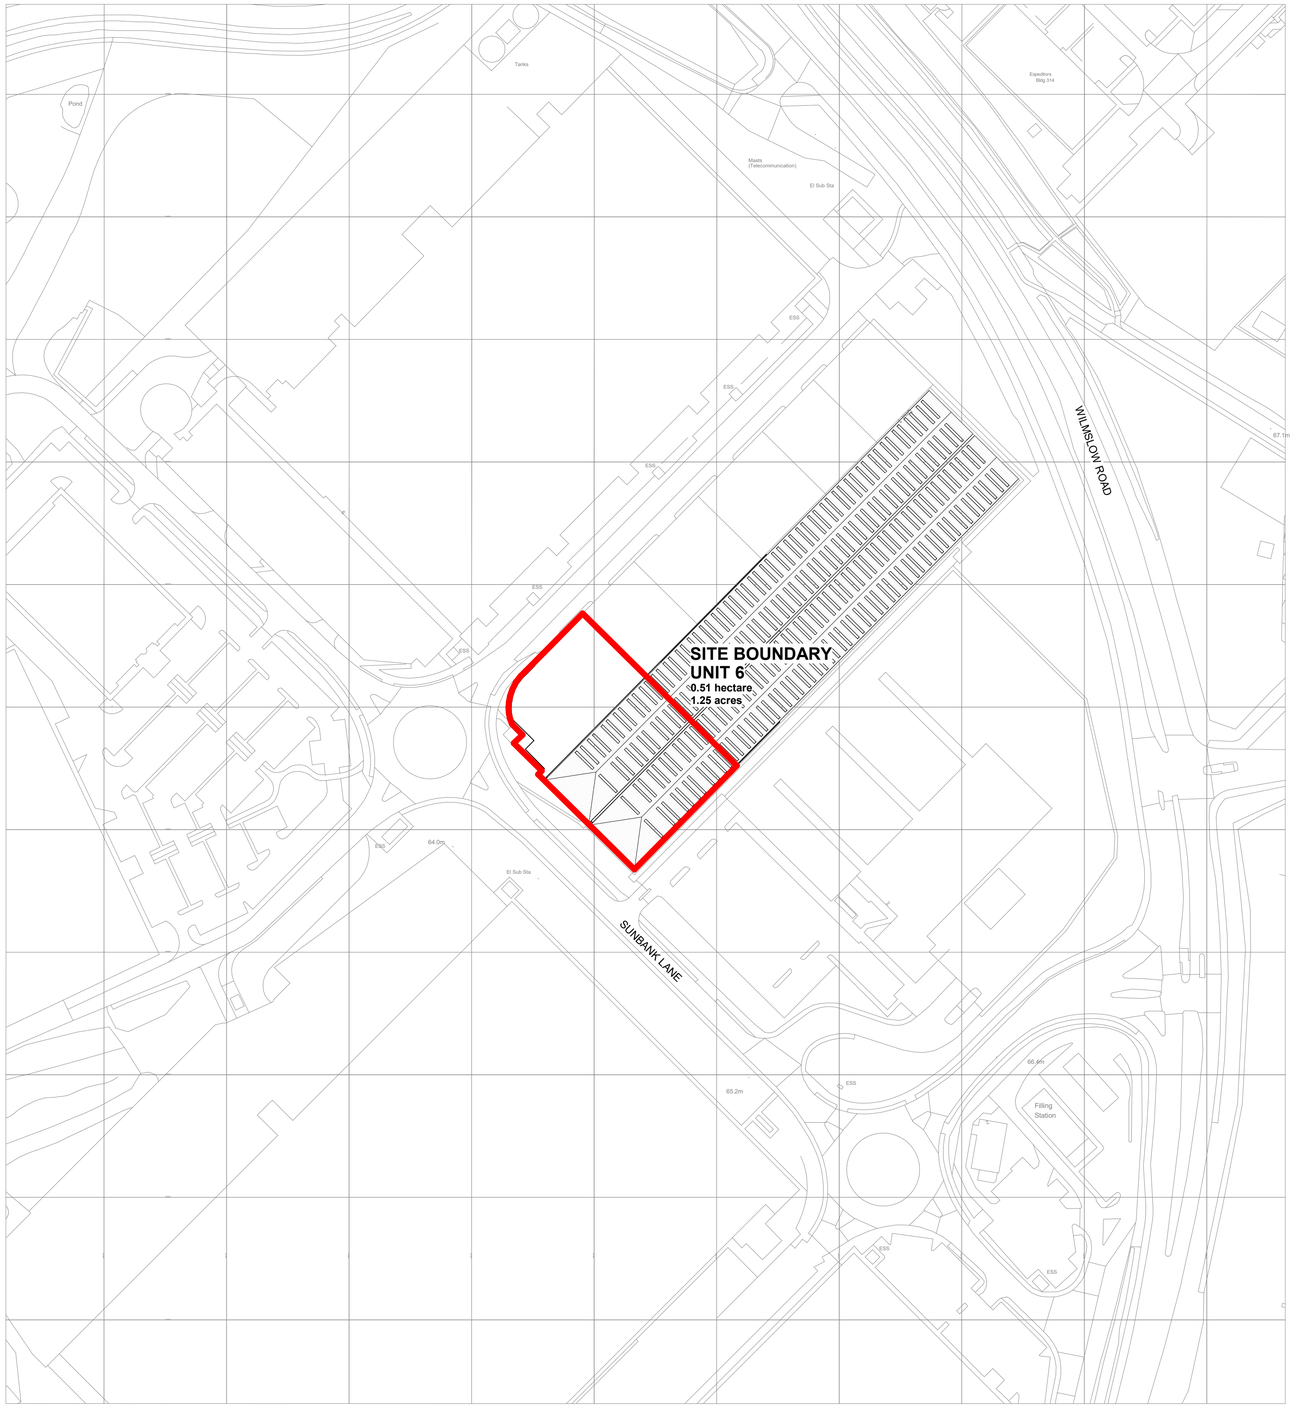

Ordnance Survey, (c) Crown Copyright 2024. All rights reserved. Licence number 100022432

2 EXISTING LOCATION PLAN
1 : 1250

rev.	date	description	by
P01	22.05.24	WIP Planning Issue for Comment	BE
P02	31.05.24	Planning Issue	BE
P03	31.05.24	Roadmarkings Added	BE
P04	13.06.24	Redline Boundary Updated	BE

notes

- Do not scale drawing
- All dimensions to be confirmed on site
- Any drawing errors or divergences should be brought to the attention of the originator of this drawing
- Drawing to be read in conjunction with MLA Specification

0m 10m 20m 30m 40m
VISUAL SCALE 1:500 @ A1

0m 25m 50m 75m 100m
VISUAL SCALE 1:1250 @ A1

N

Project Name: WAREHOUSE ALTERATIONS
Client: CUSHMAN & WAKEFIELD
Address: ALPHA 6, AIRPORT CITY, SUNBANK LANE, MANCHESTER, M90 5AD

drawing number: FFM2-MLA-XX-PL-DR-A-90001
rev: P04
drawing title: (PL) Existing Site & Location Plan
status: INFORMATION
suitability: S2
scale: As indicated
date: 31.05.24
drawn: BE
format: A1

MICHAEL LAIRD ARCHITECTS
29 John Dalton Street, Manchester, M2 6DS
michaellaird.co.uk