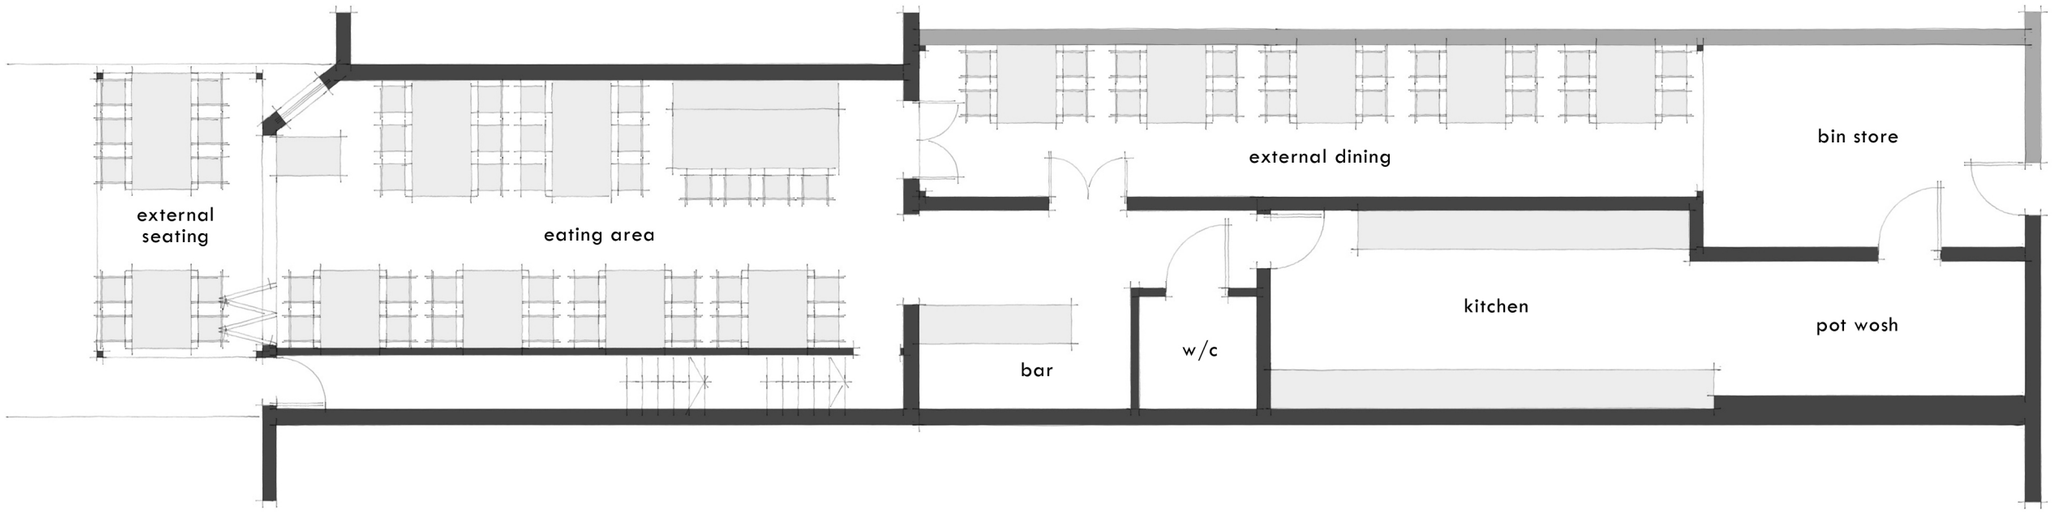


proposed ground floor plan

scale 1:100

TD Design Studio

Architectural and interior design specialists for residential and commercial projects

Tel: 07865920160

Revision:

Contractor to check all measurements on site prior to the commencement of work and notify TD Design of any discrepencies. All setting out to be approved by TD Design prior to fabrication. TD Design retain the copyright ownership of the drawings which must not be copied without written consent.

0 2 4 6 8 10

Drawing: Proposed Ground Floor Plan
Number: PL002
Scale: 1:100 @ A3

Site: 107 Beecg Road, Chorlton. Manchester

td DESIGN