
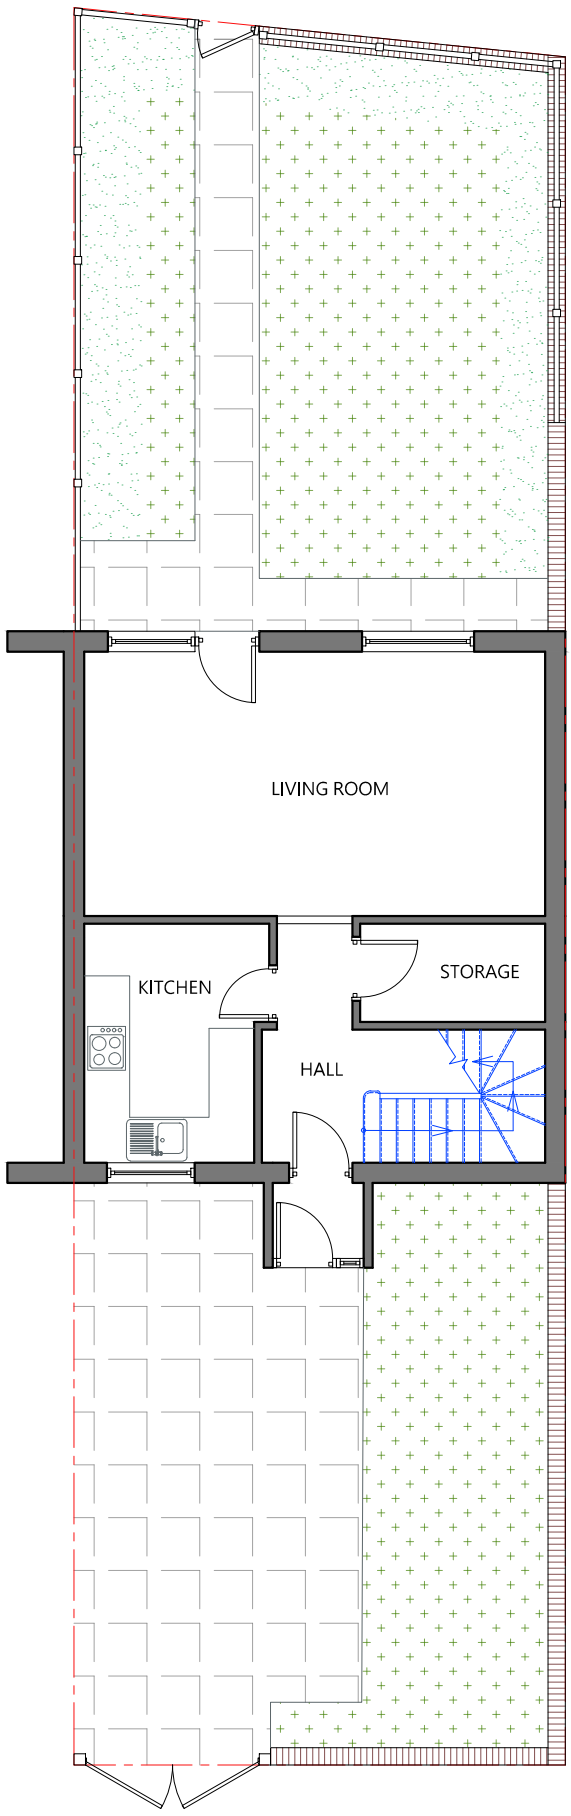


GROUND FLOOR PLAN
SCALE 1:100

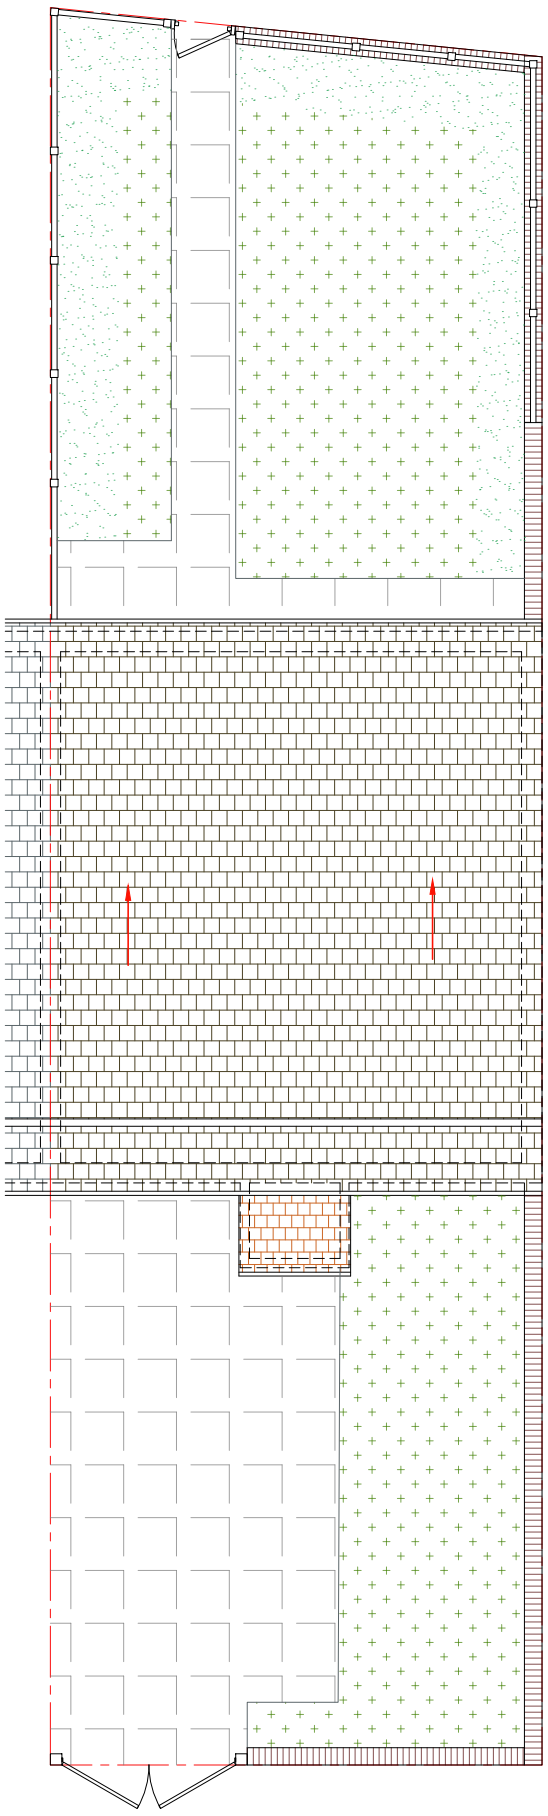

ROOF PLAN
SCALE 1:100

This drawing is not for CONSTRUCTION purposes. If no dimension is given, we take no responsibility for any dimension obtained by measuring or scaling from this drawing. This drawing is the property of Maplin Studio Limited. It is copyright protected and is not to be reproduced, disclosed or copied without written permission.

Reference drawings

Drawing No.	Rev	Drawing title

Rev	Description	Drawn by	Checked by	Appd by	Date
0	EXISTING PLANS	DC	OM	TA	28/06/2024

Please check scale bar before scaling this drawing

0 1 2 3 4 5

A3

Scale (at full size)

Project: REAR EXTENSION

Location: 26 ELDRIDGE DRIVE, MANCHESTER, M40 2DF

Title: EXISTING PLANS

maplinstudio
Office 203b, Us&Co Stratford,
11 Burford Rd, London E15 2ST
Tel. +44(0)203 4755544 projects@maplinworld.com

Dwg No.	Phase:	Sheet	Rev.
MS17701	PRIOR APPROVAL	1 of 1	0