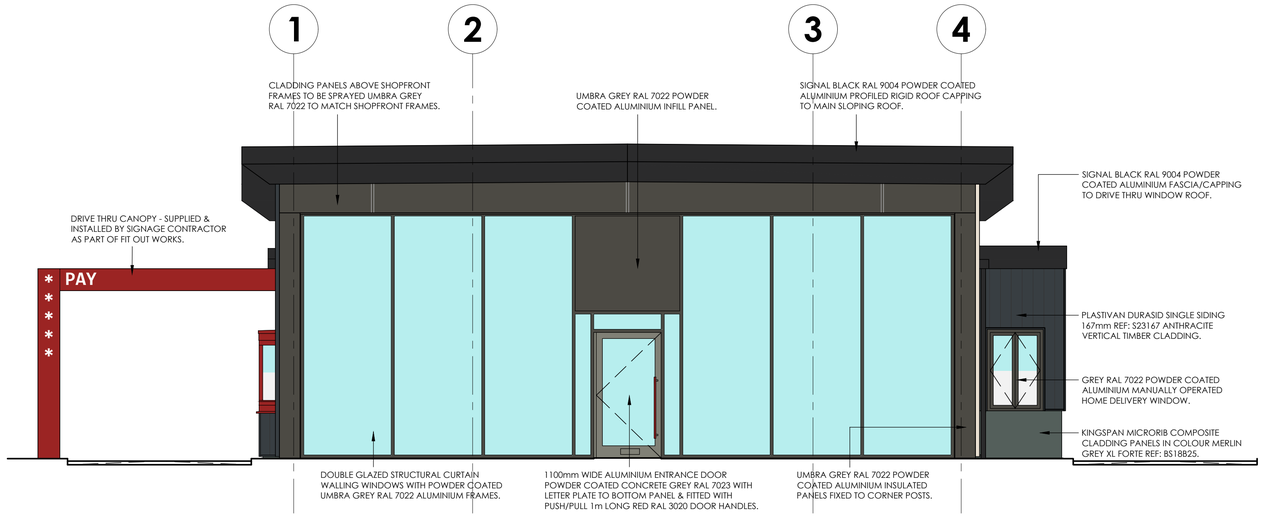


proposed front elevation

scale - 1:50 @ A1 / 1:100 @ A3


SECURE BY DESIGN REQUIREMENTS:

DOORS

- ALL EXTERNAL DOORS MUST BE COMPLIANT WITH AND CERTIFIED TO BS PAS 24, STS202 OR LPS 1176 SR2.
- EXTERNAL ESCAPE ONLY DOORS SHOULD BE CERTIFIED TO BS PAS 24, OR LPS 1175 SR2. IRONMONGERY USED ON THESE DOORS WILL BE PERMITTED FOR USE UNDER THE SECURITY CERTIFICATION OF THE PRODUCT.
- LETTER BOX TO MAIN ENTRANCE MUST BE LOCATED A MINIMUM 400mm AWAY FROM ANY INTERNAL HANDLES AND LOCKING HARDWARE.
- EXTERNAL DOORS TO BE FITTED WITH ACCESS CONTROL SYSTEMS WHICH ARE OPERABLE BY SWIPE OR FOB, AND NOT A NUMERIC KEY PAD.

WINDOWS, CURTAIN WALLING & GLAZING

- WINDOWS MUST BE COMPLIANT WITH AND CERTIFIED TO BS PAS 24 OR BS 7950.
- EASILY ACCESSIBLE OPENING LIGHTS MUST BE KEY-LOCKABLE AND HAVE FIXED/LOCKABLE RESTRICTORS (NOT RELEASABLE FROM THE OUTSIDE) LIMITED TO 100mm.
- ANY CURTAIN WALLING PANELS SHOULD BE INCLUDE LAMINATED GLAZING AND BE SECURELY FIXED DIRECTLY TO THE FLOOR SLAB WHERE POSSIBLE, RATHER THAN TO PERIMETER COLUMNS.
- GLAZING TO A HEIGHT OF 2.4m MUST INCORPORATE AT LEAST ONE PANE OF GLASS WITH A 1.5mm PVB INTERLAYER (E.G. 7.5mm LAMINATED GLASS), OR A GLASS RATED AS P4A UNDER EN 356. THE REMAINING PANE IN DOUBLE-GLAZED UNIT MAY BE TOUGHENED GLASS.

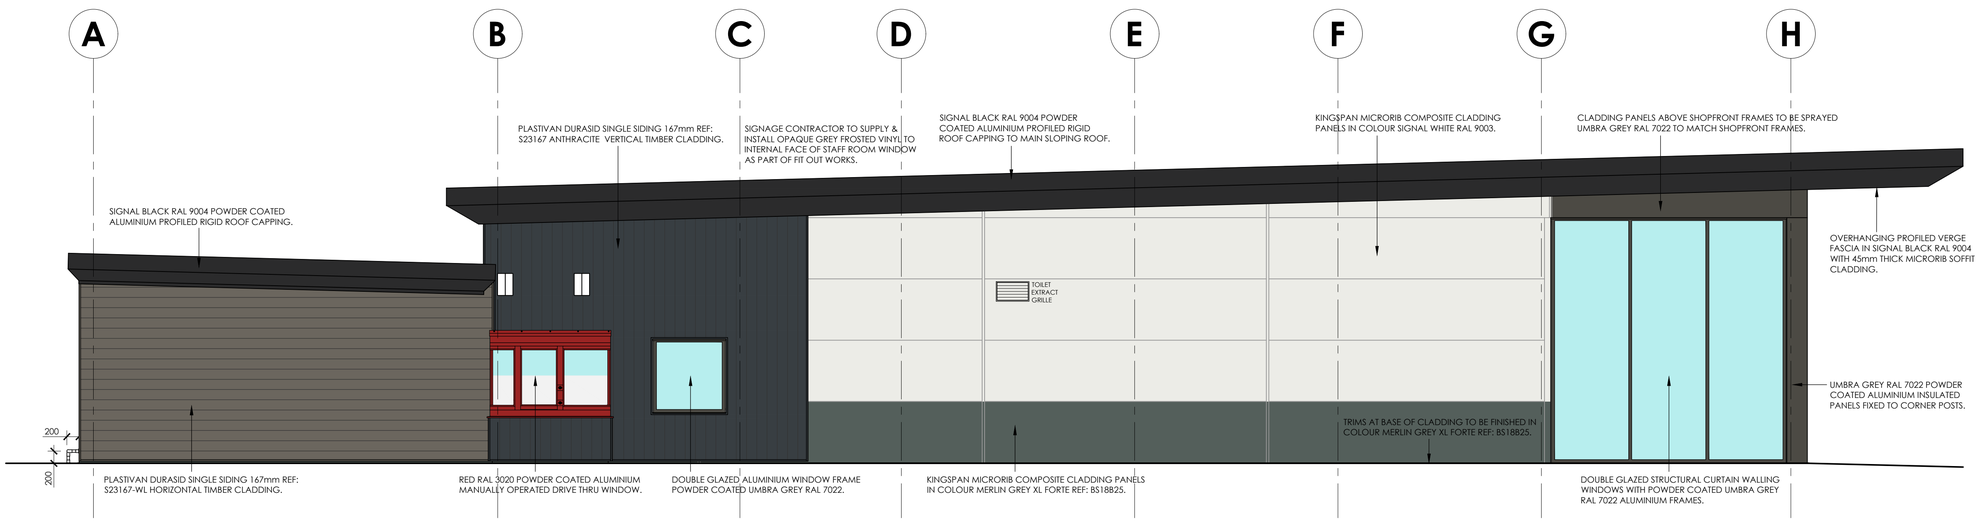

proposed side (order & pay) elevation

scale - 1:50 @ A1 / 1:100 @ A3

© copyright 2022

This drawing and the copyrights and patents therein are the designer's property and may not be used or reproduced - only under contract. All rights reserved.

ALL DIMENSIONS TO BE CHECKED ON SITE.

DO NOT SCALE FROM THIS DRAWING EXCEPT FOR THE PURPOSES OF LOCAL AUTHORITY PLANNING

rev	date	description
A	8-11-22	Secure by design requirements added for windows and doors.

Frank Belshaw
Building Surveyors Limited

Wheatley springs barn, Wheatley lane road,
Barrowford, Nelson, Lancashire, BB9 6QS.
Tel No. (01282) 699668 Fax No. (01282) 602447

Soul Foods Group

KFC

260 MODEL DRIVE THRU

store address
BAGULEY
SECTION OF TESCO CAR PARK
ALTRINCHAM ROAD, BAGULEY,
MANCHESTER, M23 9TJ
client
CHICKEN CABINS LTD

drawing title
WORKING DRAWING
WORKING ELEVATIONS - SHEET 1

drawn by	checked	date
CAM	----	09-02-2022
store no.	scale	
0000	1:50 @ A1	

KFC drawing no.	FB ref.	revision
0000/2022/G905	2020/75	A

TENDER ISSUE