



Proposed Front Elevation (North)
(Scale 1:100 @A1)



Proposed Rear Elevation (South)
(Scale 1:100 @A1)

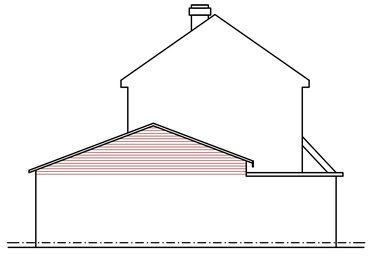


Proposed Side Elevation (East)
(Scale 1:100 @A1)

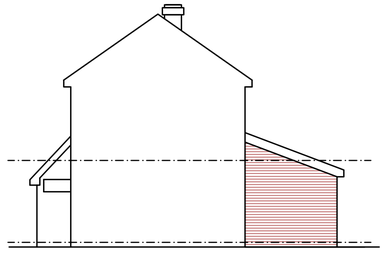

Proposed Side Elevation (West)
(Scale 1:100 @A1)




Artist impresions nts

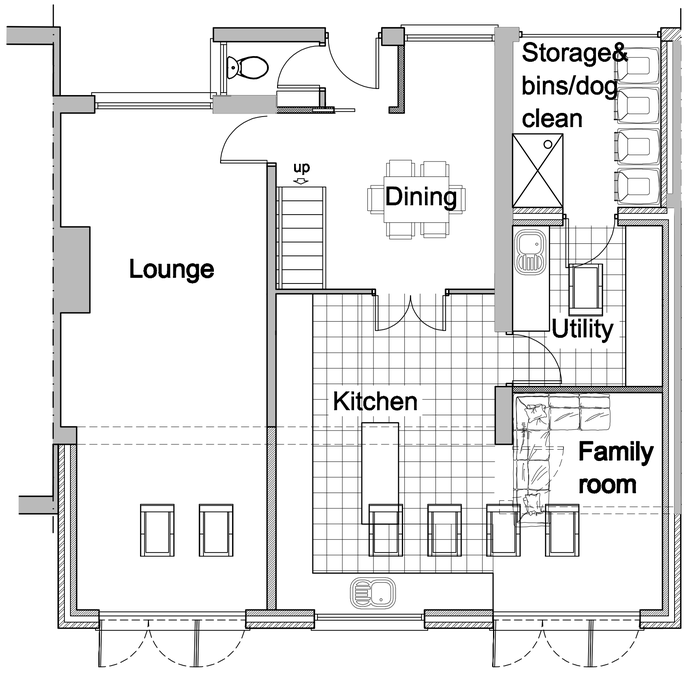


Proposed Ground floor Plan
(Scale 1:50 @A1)

0 1m 2m 3m 4m 5m

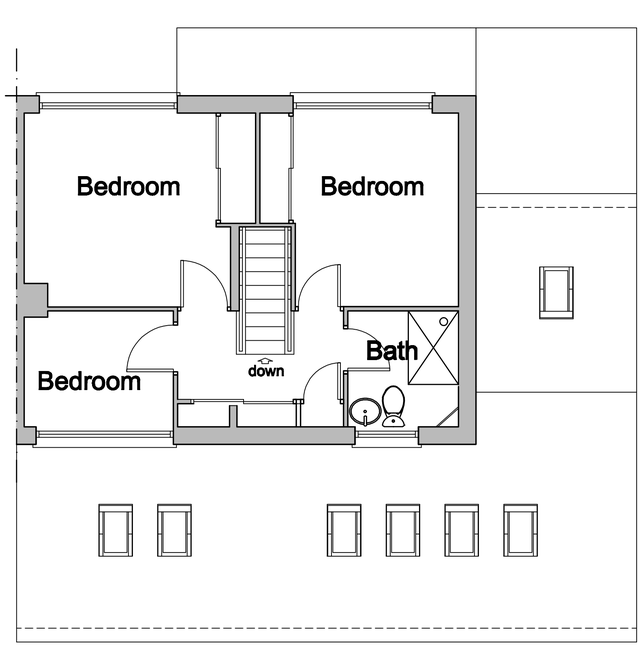

Proposed First floor Plan
(Scale 1:50 @A1)

0 1m 2m 3m 4m 5m

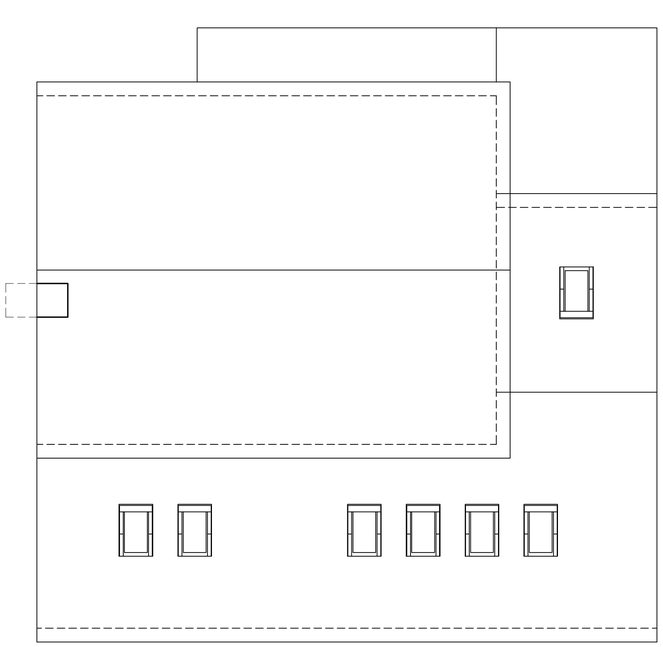

Proposed Roof Plan
(Scale 1:50 @A1)


0 1m 2m 3m 4m 5m

EXTERNAL
MATERIALS:


FACEING BRICK
TO MATCH
EXISTING



WHITE THROUGH
COULRED RENDER
k REND OR SIMULR

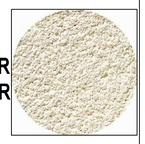

ROOF TILES TO
MATCH EXISTING
SAND TOFT 20-20
OR SIMULAR TO
SUITE ROOF PITCH

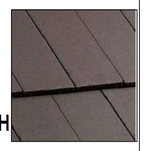

REDFERN
ARCHITECTURAL SERVICES LTD

DO NOT SCALE FROM THIS DRAWING

File Name: Status: Planning

for
Amelia Parry
at
52 Ahstead Road Sale M33 3FX

title
PROPOSED GA

Drawn: SJ Redfern-Blair
© Rights Reserved
Date: MAY 2024 Scale: as indicated @ A1 Rev: ... Job No: 24-376-02 Dwg No: -

Redfern Architectural Services Ltd
Canal cottage 27 Manor View Woodley
Stockport Cheshire SK6 1RS
0161 406 6936 077406 21999
steve@redfernAS.co.uk