
Notes

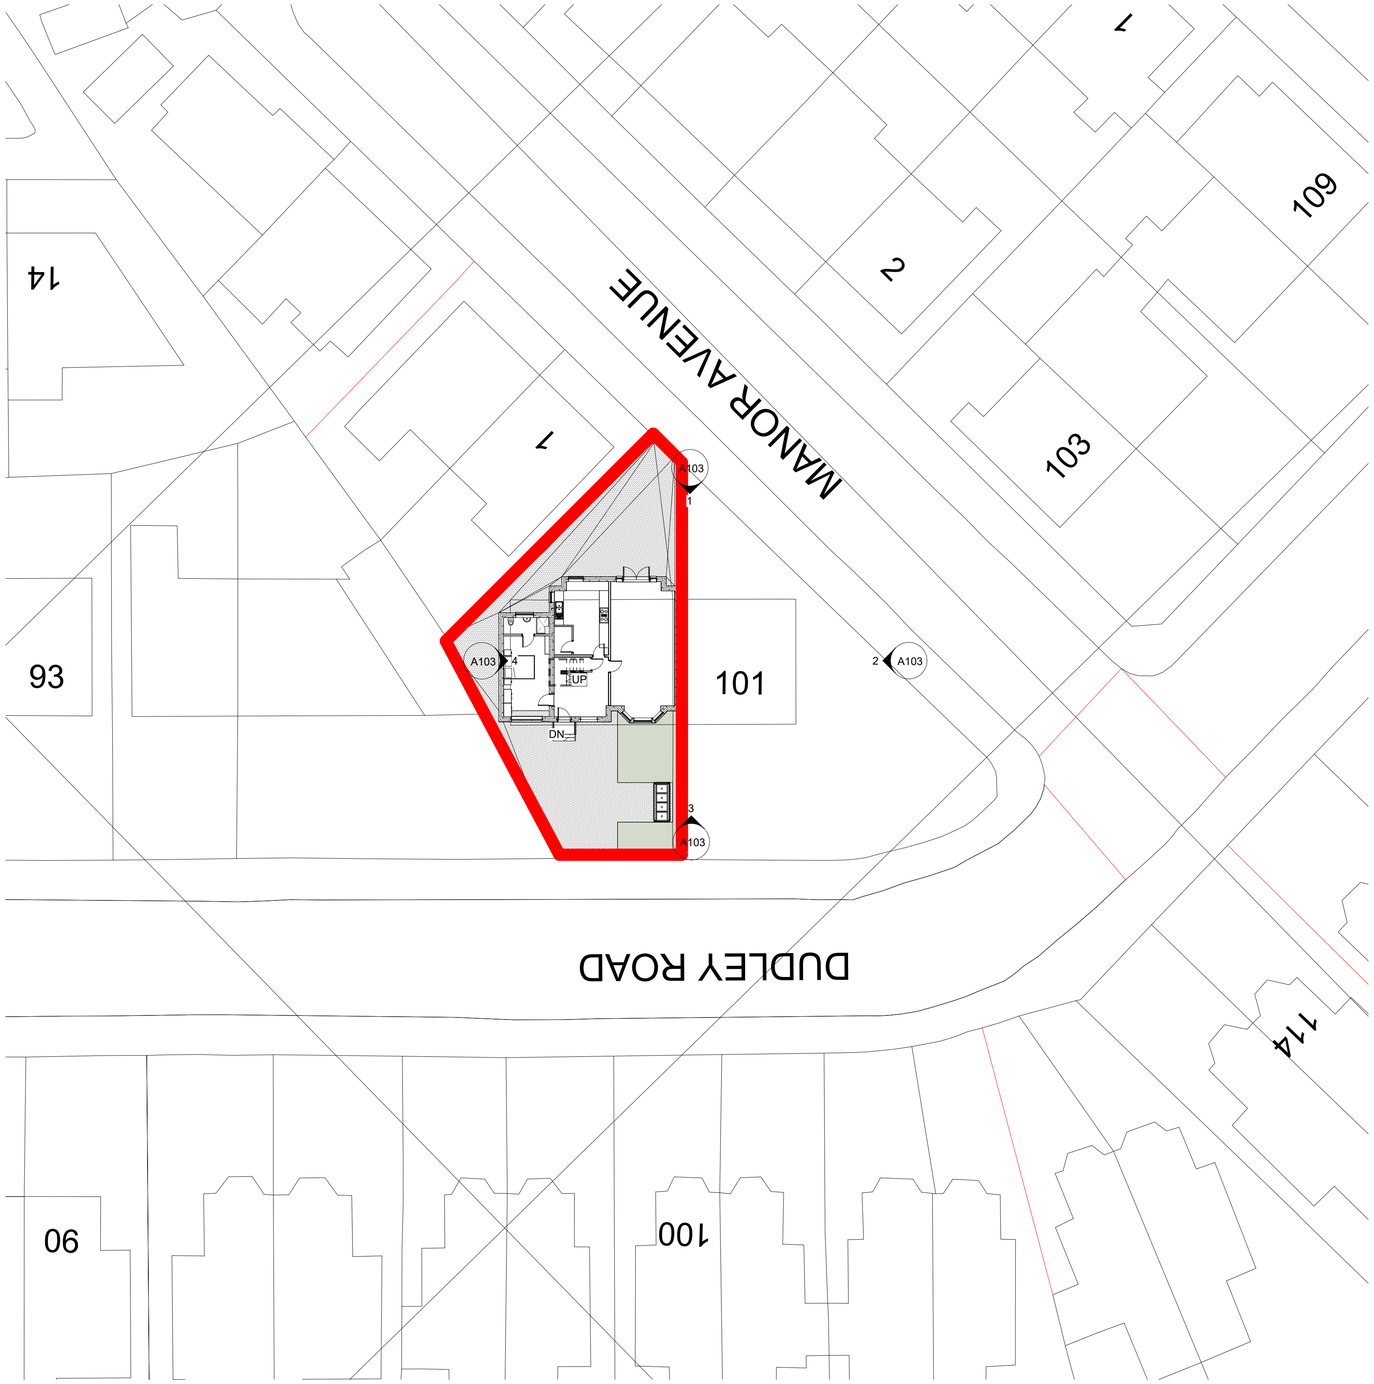

2 SITE PLAN
1 : 200



1 LOCATION PLAN
1 : 1250

RED LINE INDICATING SITE BOUNDARY
99 DUDLEY ROAD, WHALLEY RANGE,
MANCHESTER M16 8BW

Rev	Description	Date	Dr by	App by
original by: NK		date created: 07/02/22		approved by: NK

NK Architectural
Enquiries@nkarchitectural.co.uk
0161 818 4727
www.NKARCHITRCTURAL.co.uk

client name: OWNER

project: 99 DUDLEY ROAD, WHALLEY RANGE, MANCHESTER M16 8BW

drawing: SITE AND LOCATION PLAN

computer file	plot date
C:\Users\NKARC011\Dropbox\NKARC\99 DUDLEY ROAD\99 DUDLEY ROAD - 2 STOREY WITH LOFT OPTION 3.rvt	
project number: 2021.0042.2247	scale: As indicated @A1
drawing number: A105	rev: A / issue status:

This drawing is to be read in conjunction with all related drawings. All dimensions must be checked and verified on site before commencing any work or producing shop drawings. The originator should be notified immediately of any discrepancy.
This drawing is copyright and remains the property of NK Architectural.