

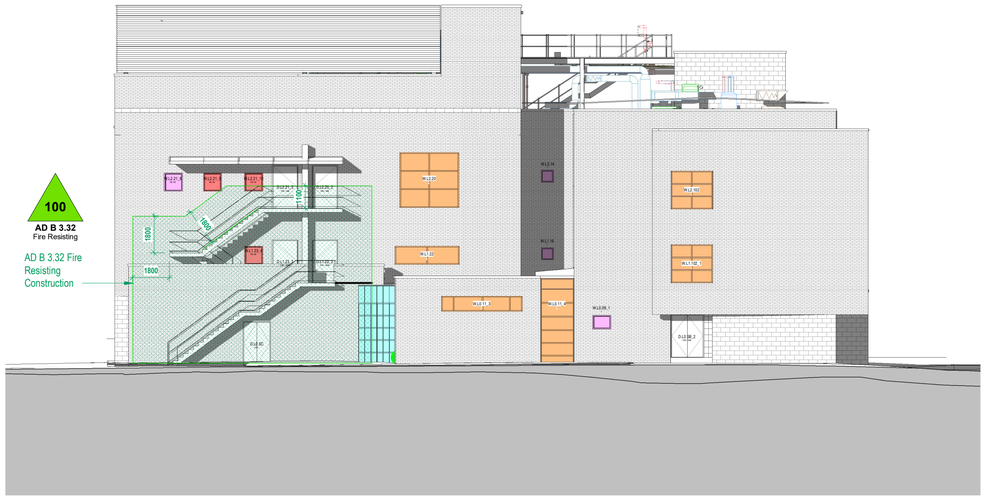



1 **Windows_West Elevation**
1 : 150

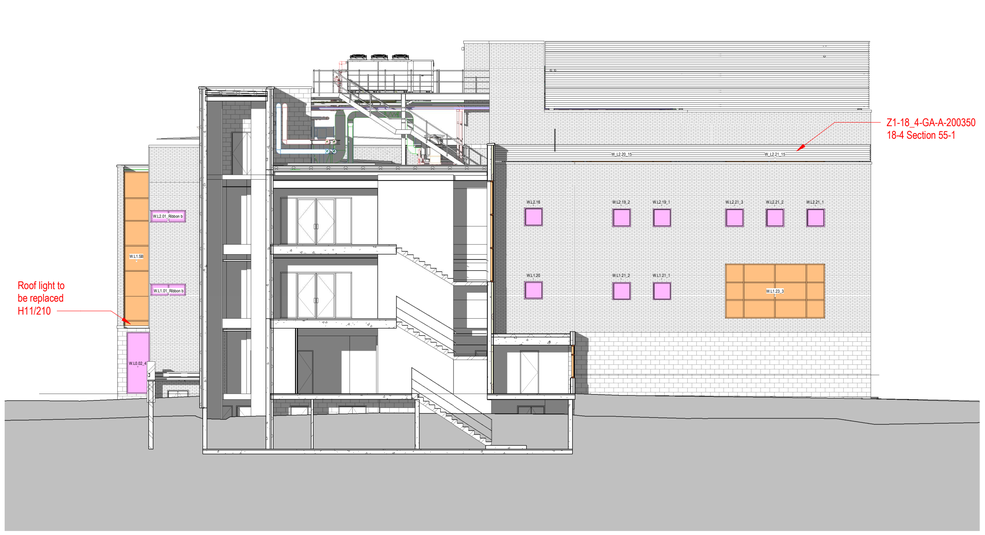

2 **Windows_East Eleveation**
1 : 150

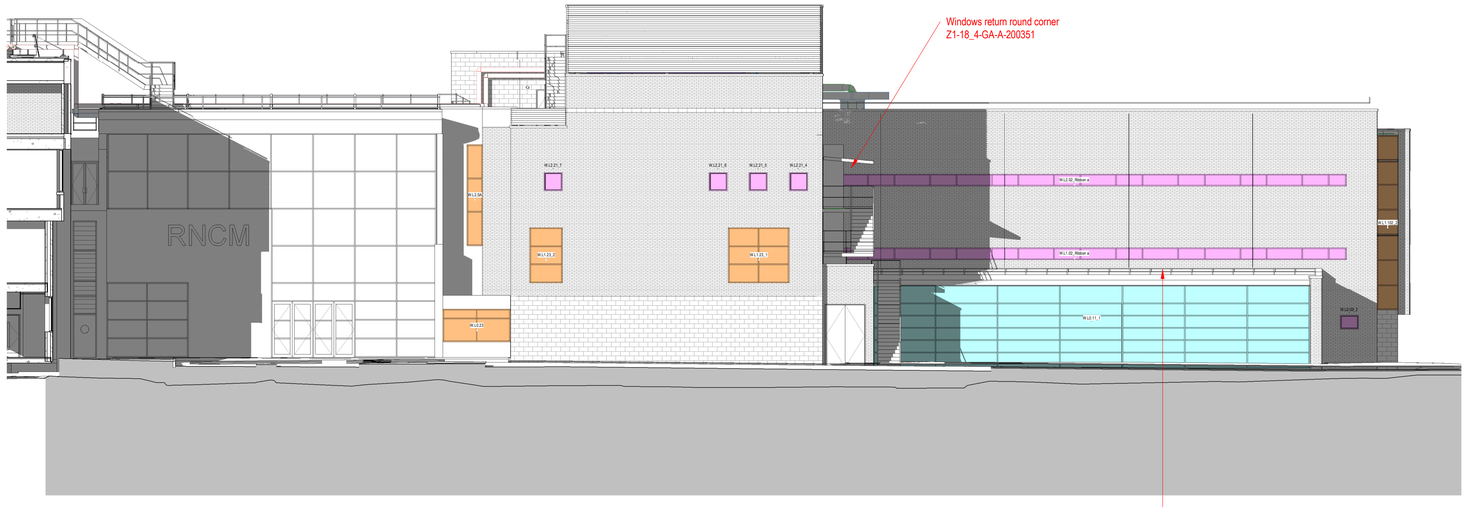

3 **Windows_North Elevation**
1 : 150

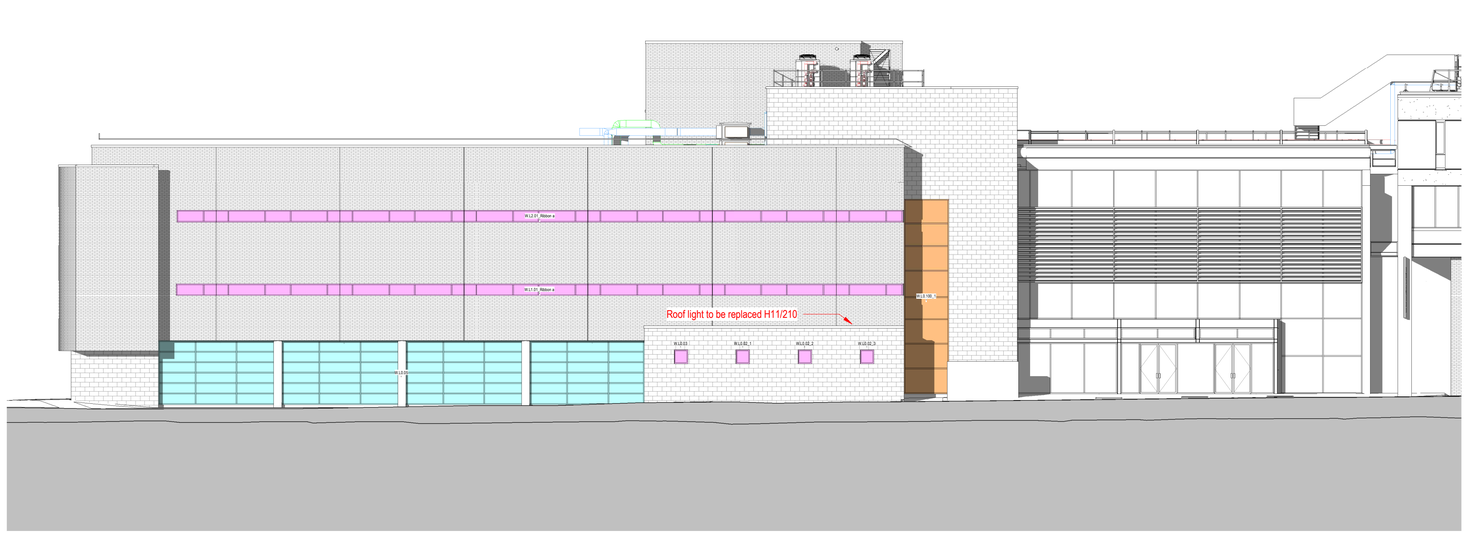

4 **Windows_South Elevation**
1 : 150

16 Safely Clean — Windows access
12.1 Facade Access — Window Cleaning
12.2 Facade Acces — Glass Replacement
7.2 Working at Height — Scaffold Generally
15.1 Misc — Roof Exposure
15.2 Misc — Weather Conditions
15.3 Misc — Seagulls

IAN PALMER ARCHITECTS SHALL HAVE NO RESPONSIBILITY FOR ANY USE MADE OF THIS DOCUMENT OTHER THAN FOR THAT WHICH IT WAS PREPARED AND ISSUED.

ALL DIMENSIONS SHOULD BE CHECKED ON SITE.

DO NOT SCALE FROM THIS DRAWING

ANY DRAWING ERRORS OR DIVERGENCIES SHOULD BE BROUGHT TO THE ATTENTION OF IAN PALMER ARCHITECTS AT THE ADDRESS SHOWN BELOW.

BEFORE WORK COMMENCES ALL DRAWINGS SHALL BE READ IN CONJUNCTION ALL RELEVANT INFORMATION INCLUDING: DESIGN RISK MANAGEMENT TOOLKIT (DRM)001 & 002

- L10/400 Replacement Windows Fire Rated E30
- L10/330 Replacement Windows/insulated panels
- H11/210 Curtain wall: Replace
- H11/210 Curtain wall: Recondition/Thermally upgrade

**Where installed, replacement acoustic lining P20/170

Window replacement
1 : 50

Refer to Design Risk Management Toolkit P230721(DRM)A001

- Significant Design Risk (SDR)
- Significant Workplace Design Risk (WDR)

DRM & WDR
1 : 50

REVISION / DESCRIPTION	DRAWN	CHECKED	DATE
C02 Stair A1 Omitted	ICP	ICP	10.06.24
C01 Construction Issue	ICP	ICP	20.05.24
P04 East Elevation adjusted	ICP	ICP	20.05.24
P03 General scope update	ICP	ICP	19.04.24
P02 General scope update	ICP	ICP	09.04.24
P01 First issue	ICP	ICP	06.09.23

CLIENT

IAN PALMER ARCHITECTS
Haweswater
Moss Lane
Silverdale
Carnforth
Lancashire
LA5 0SS

Info@Ianpalmerarchitects.com
www.Ianpalmerarchitects.com

PROJECT TITLE: Royal Northern College of Music

P000001

DRAWING TITLE: Window upgrades Elevations

SCALE: As indicated @ A1

DATE FIRST ISSUED: 05.09.23

DRAWING No.: PR1- IPA- Z1-18_4-GA-A-200200

REVISION: C02