

PURPOSE OF ISSUE	PLANNING

Do not scale from this drawing. All information should be checked by the contractor on site before commencing work. Any discreprencies should be reported to the architect immediately. All rights are reserved and are not transferable. Unauthorised reproductions of this drawing are not permitted.

0 1 2 3m

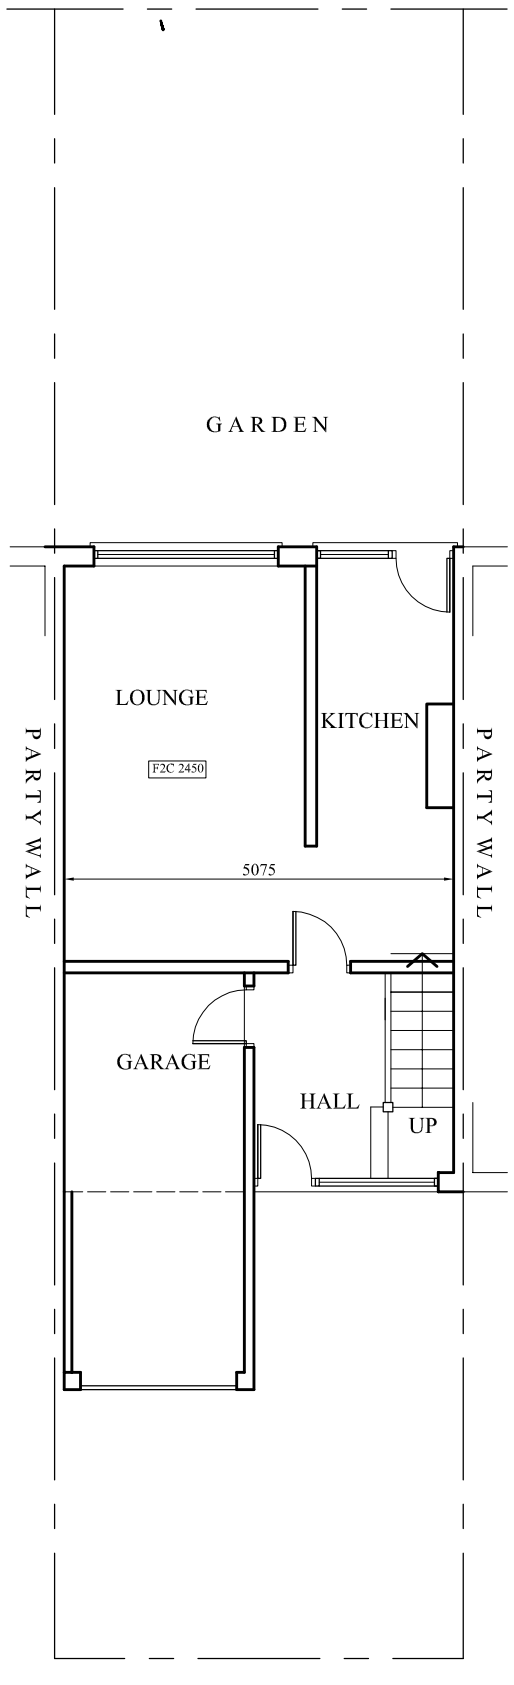

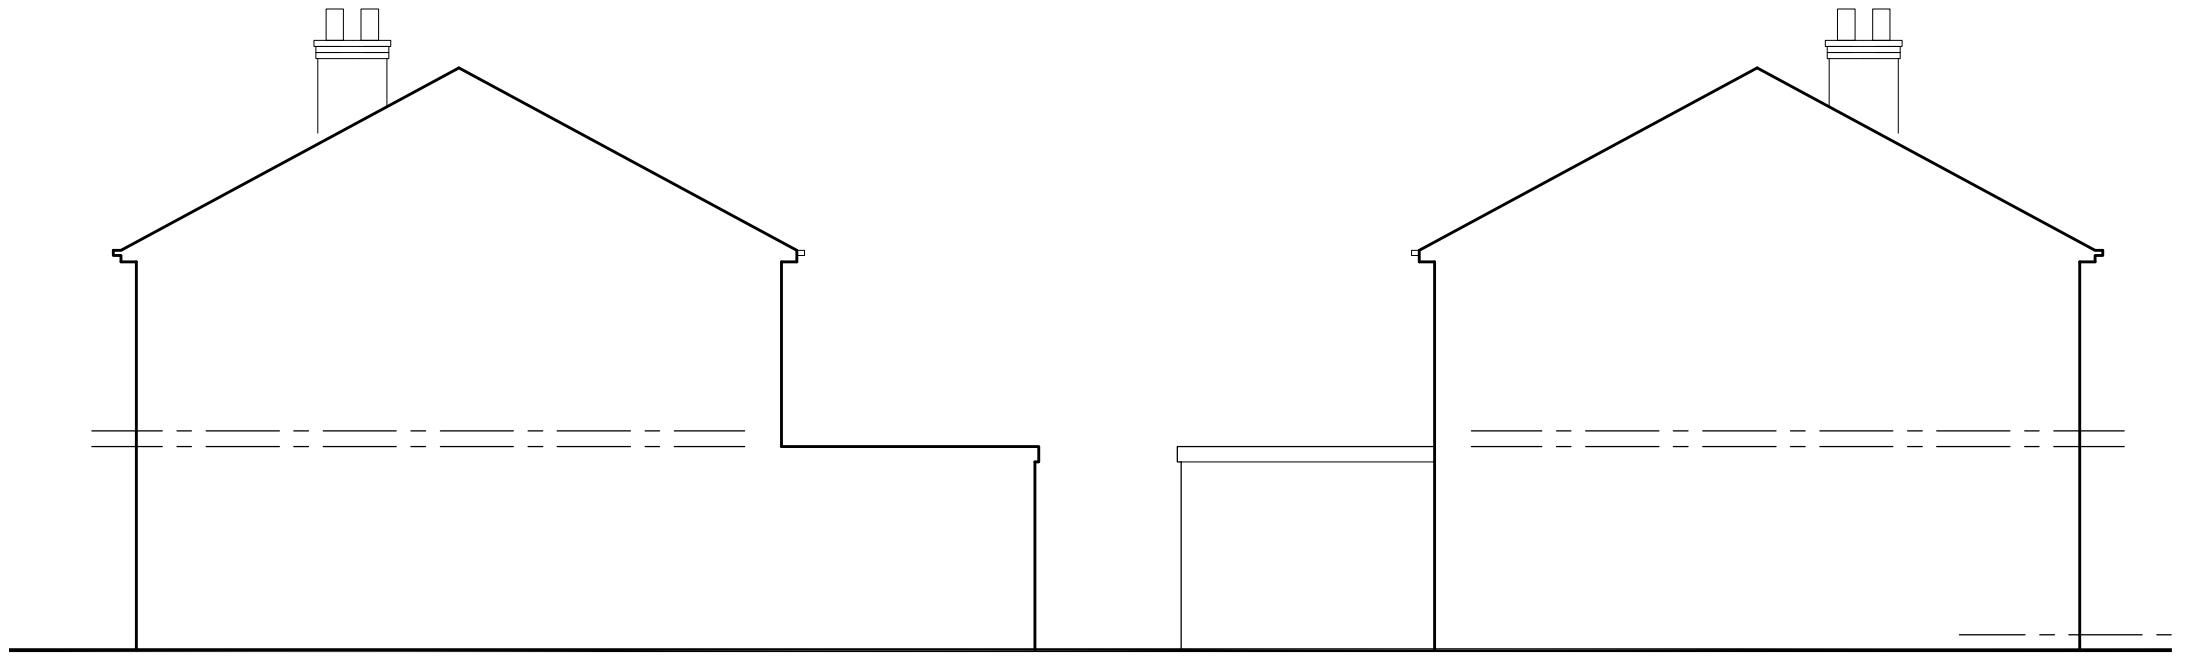

EXISTING SIDE ELEVATION

EXISTING SIDE ELEVATION



EXISTING REAR ELEVATION

EXISTING FRONT ELEVATION

PROJECT
31 Moorton Avenue, Burnage

CLIENT
Mr. Attiqu

DRAWING TITLE
Existing Plan

JOB No	DRAWING No
-	NA-P01

SCALE	DATE	REVISION
1:100@A3	Oct. 2023	

DRAWN NA CHECKED BY -

t: 0782 895 3405
e: niamat@hotmail.co.uk

na design