

PURPOSE OF ISSUE	BUILDING CONTROL


Do not scale from this drawing. All information should be checked by the contractor on site before commencing work. Any discreprencies should be reported to the architect immediately. All rights are reserved and are not transferable. Unauthorised reproductions of this drawing are not permitted.

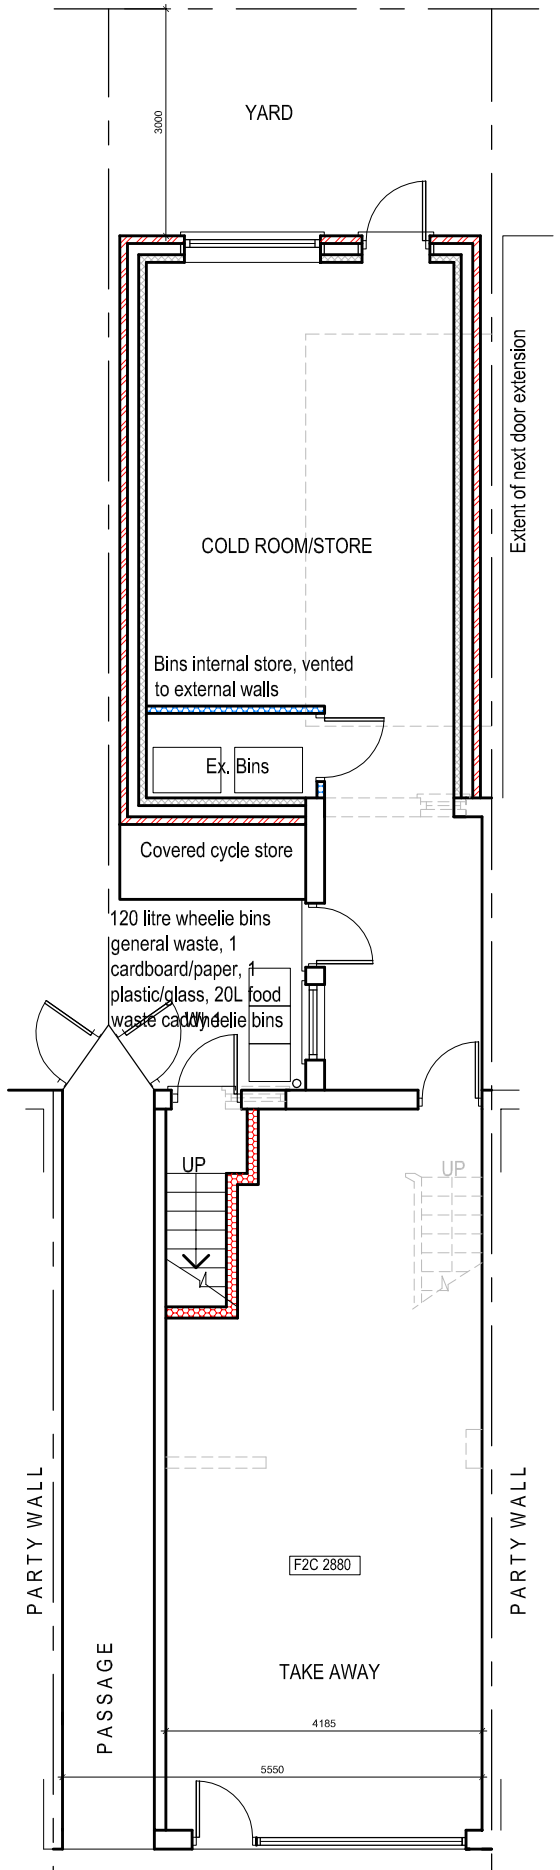


PROPOSED GROUND FLOOR PLAN

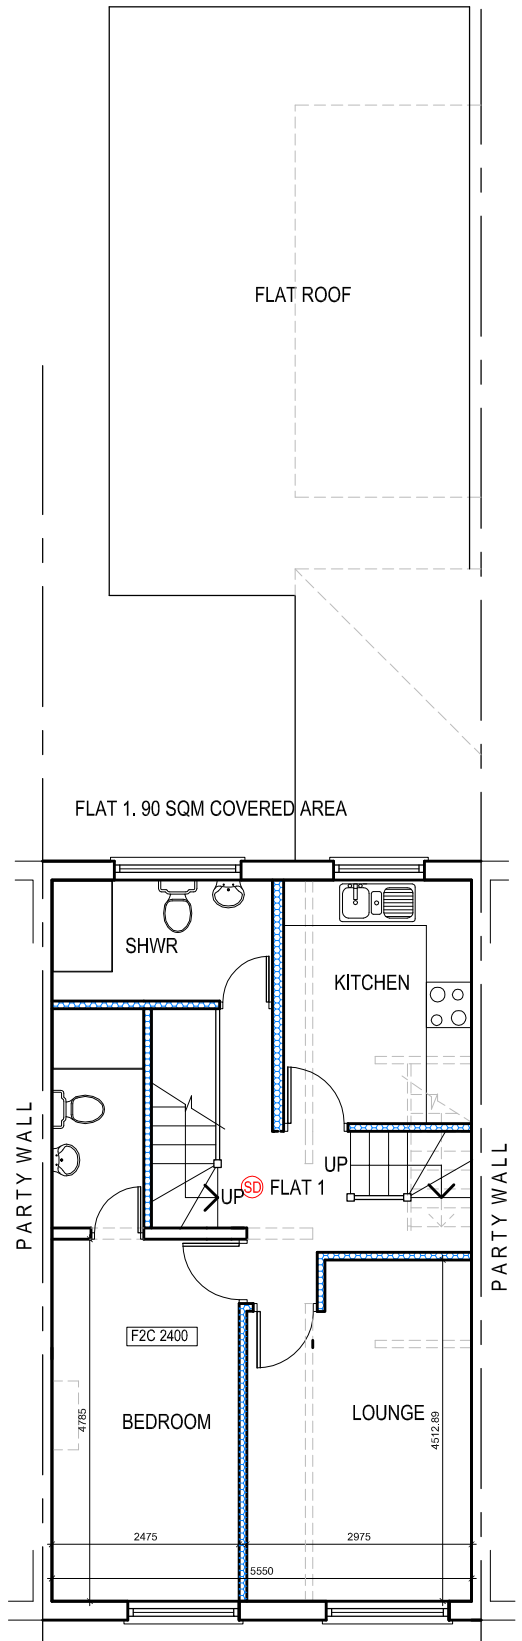

PROPOSED FIRST FLOOR PLAN

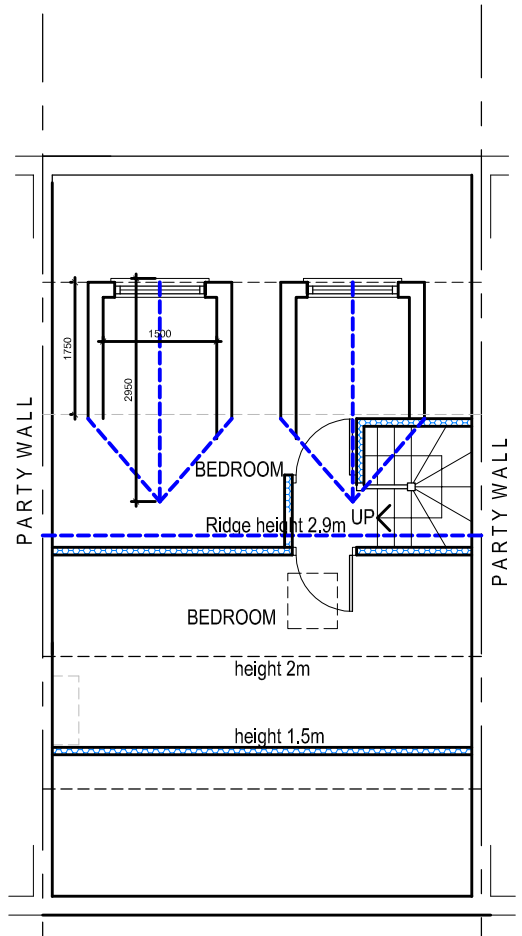

PROPOSED LOFT FLOOR PLAN

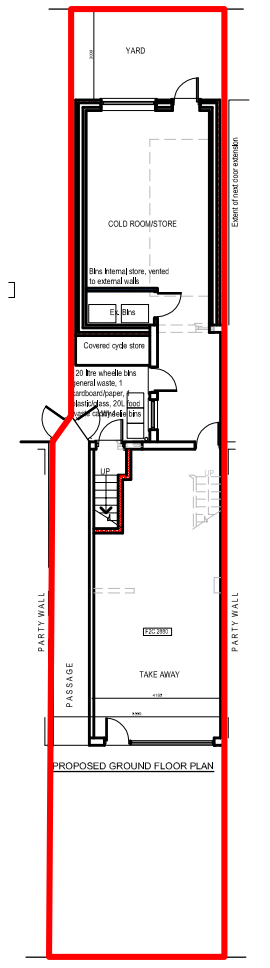

PROPOSED GROUND FLOOR PLAN

SITE PLAN 1:250

PROJECT
130 Withington Road, Whalley Range

CLIENT
Mr. Shahzad Anwar

DRAWING TITLE
Proposed Plan

JOB No	DRAWING No	
-	NA-P02	
SCALE	DATE	REVISION
1:100@A3	Nov. 2023	-

t: 0782 895 3405
e: niamat@hotmail.co.uk

na design