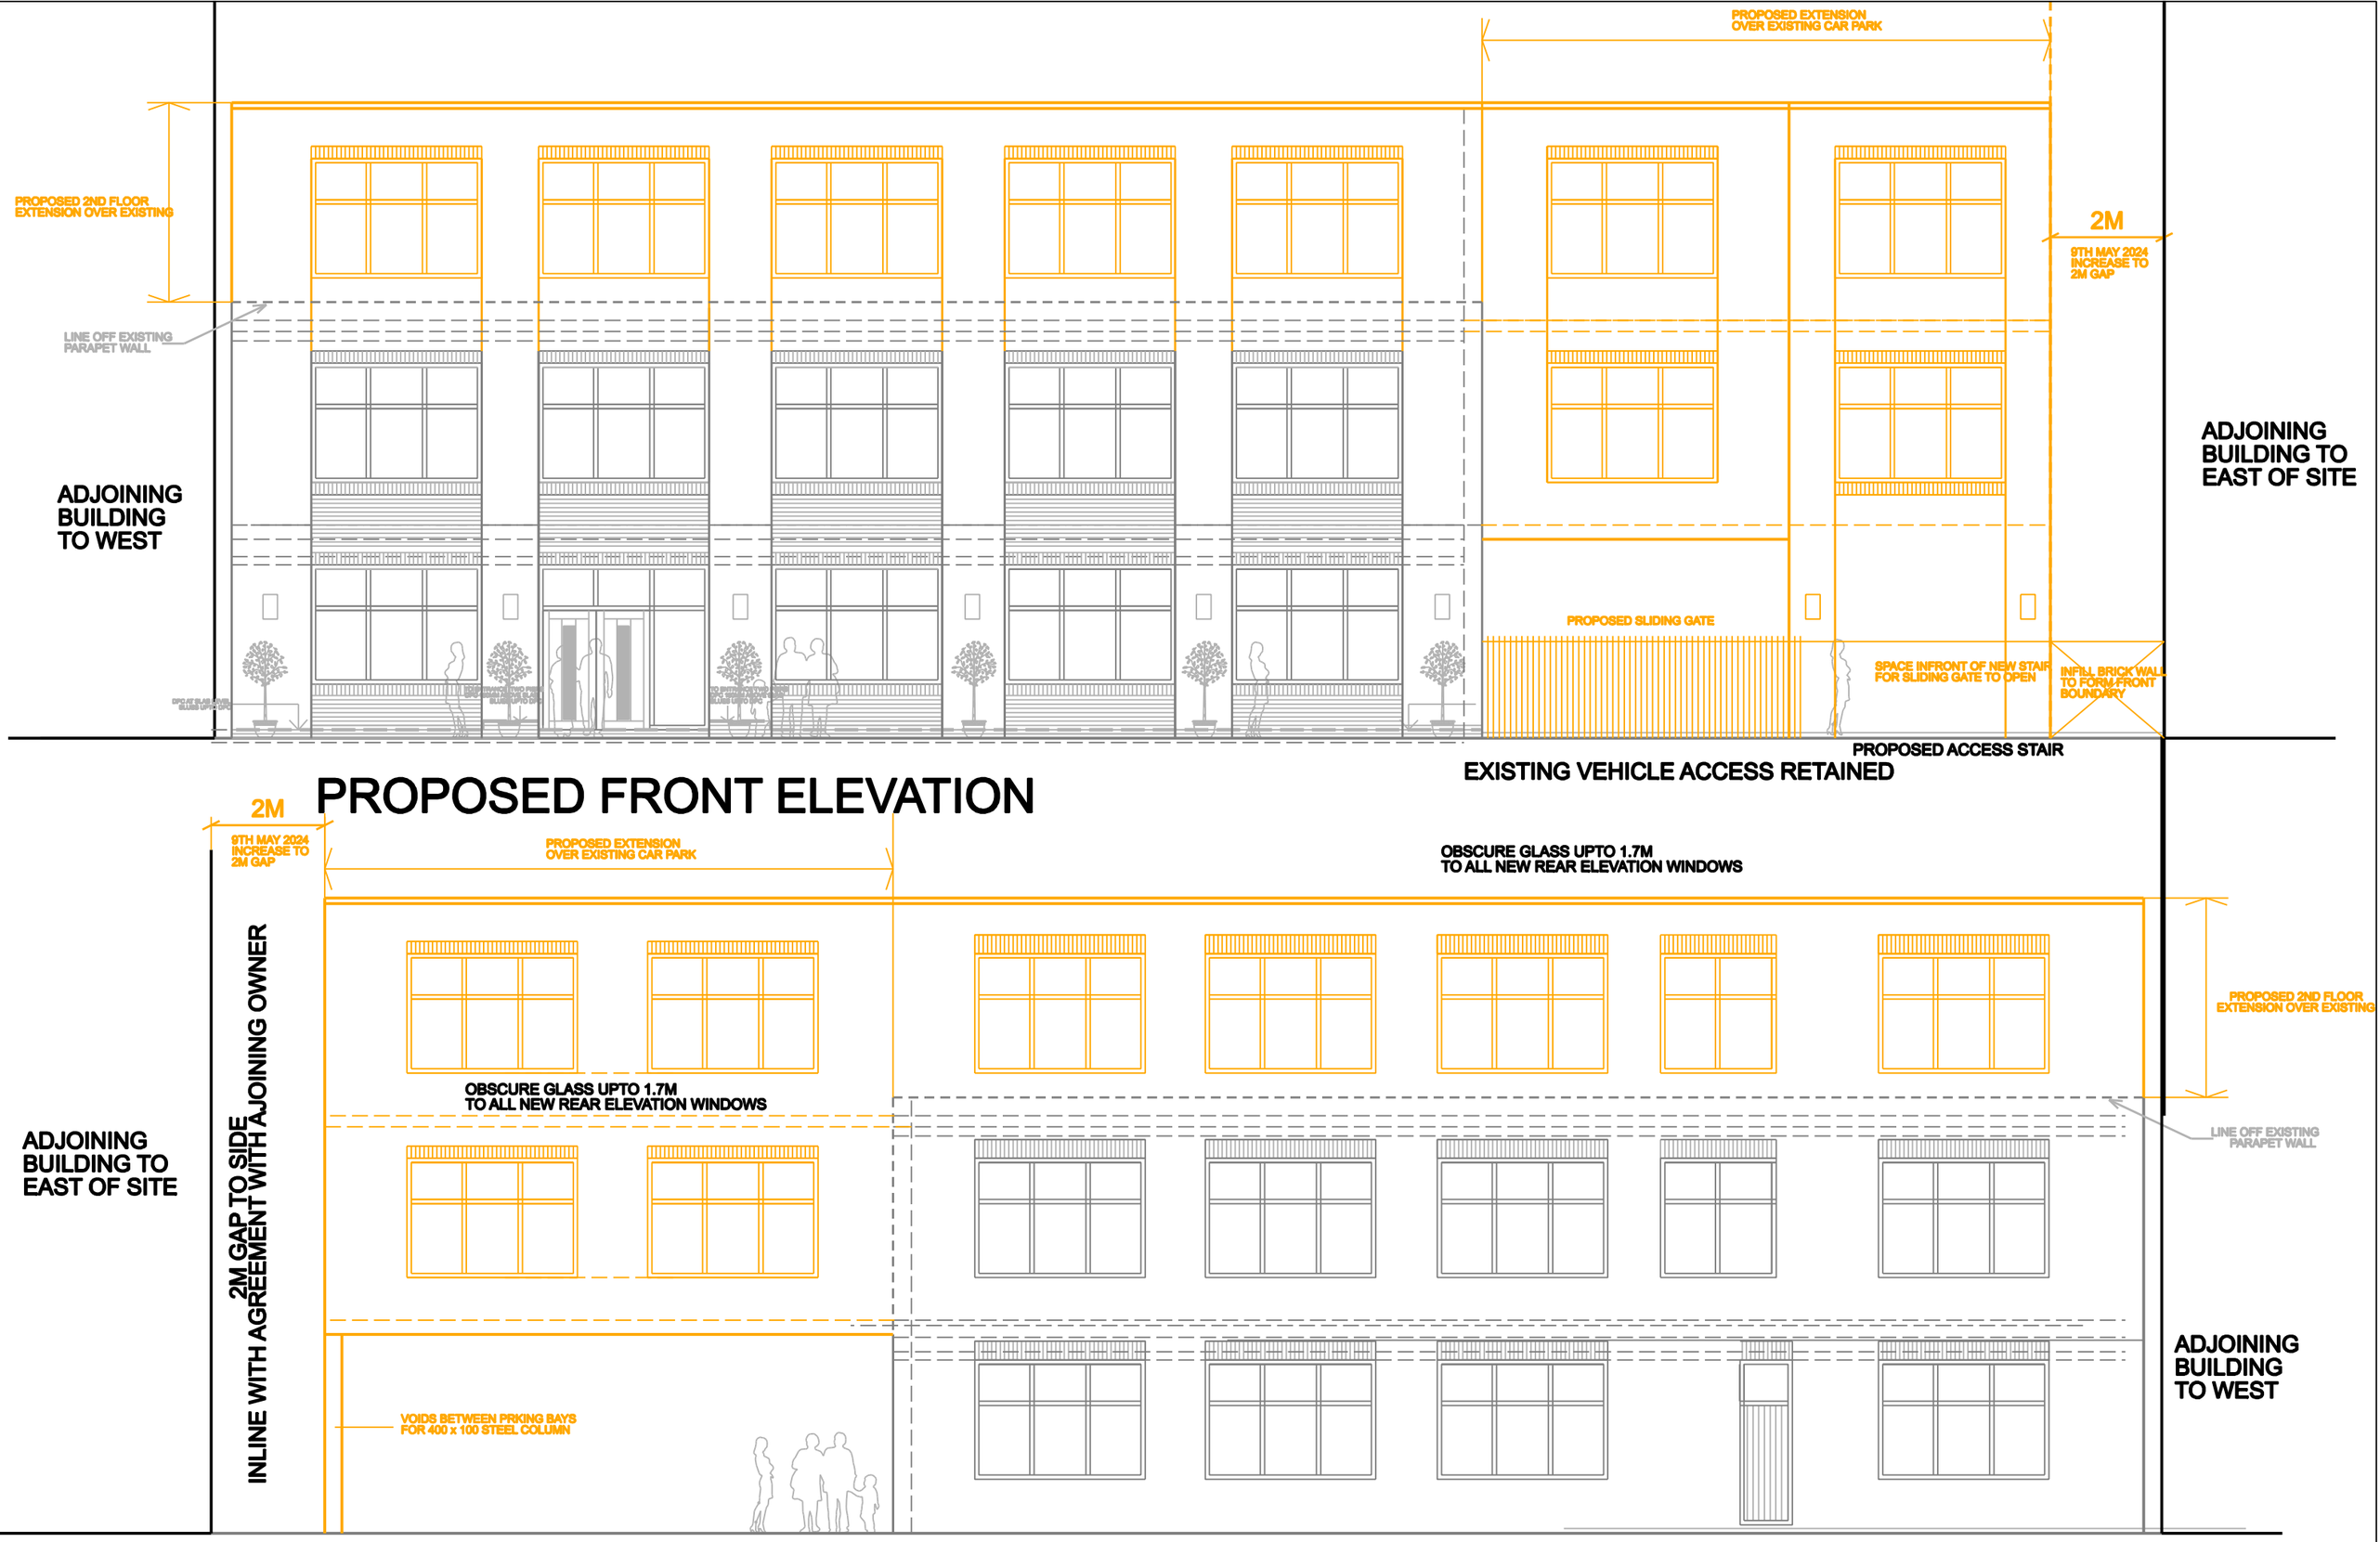


11

PROPOSED REAR ELEVATION FACING DOLPHIN PLACE

BLACK LINES ON PLAN INDICATE EXISTING TO BE RETAINED.

ORANGE LINES ON PLAN INDICATE PROPOSED WORKS.

PROPOSED EXTENSION TO
TURKISH COMMUNITY CENTRE
DOLPHIN STREET. MANCHESTER, M12 6BG

Drwg. No: 2021 / 10 / 11 REV' REV D 12TH JULY 2024

Date : 8TH JAN 2022 Scale 1:100 @ A3