
MANCHESTER	
TOTAL UNIT DEMISE	**999 m²**
FOH	**619 m²**
BOH	**380 m²**
FOH / BOH RATIO	62 / 38

DINING COVERS	
GROUND FLOOR DINING COVERS	**172**
FIRST FLOOR DINING COVERS	**108**
TOTAL DINING COVERS	**280**

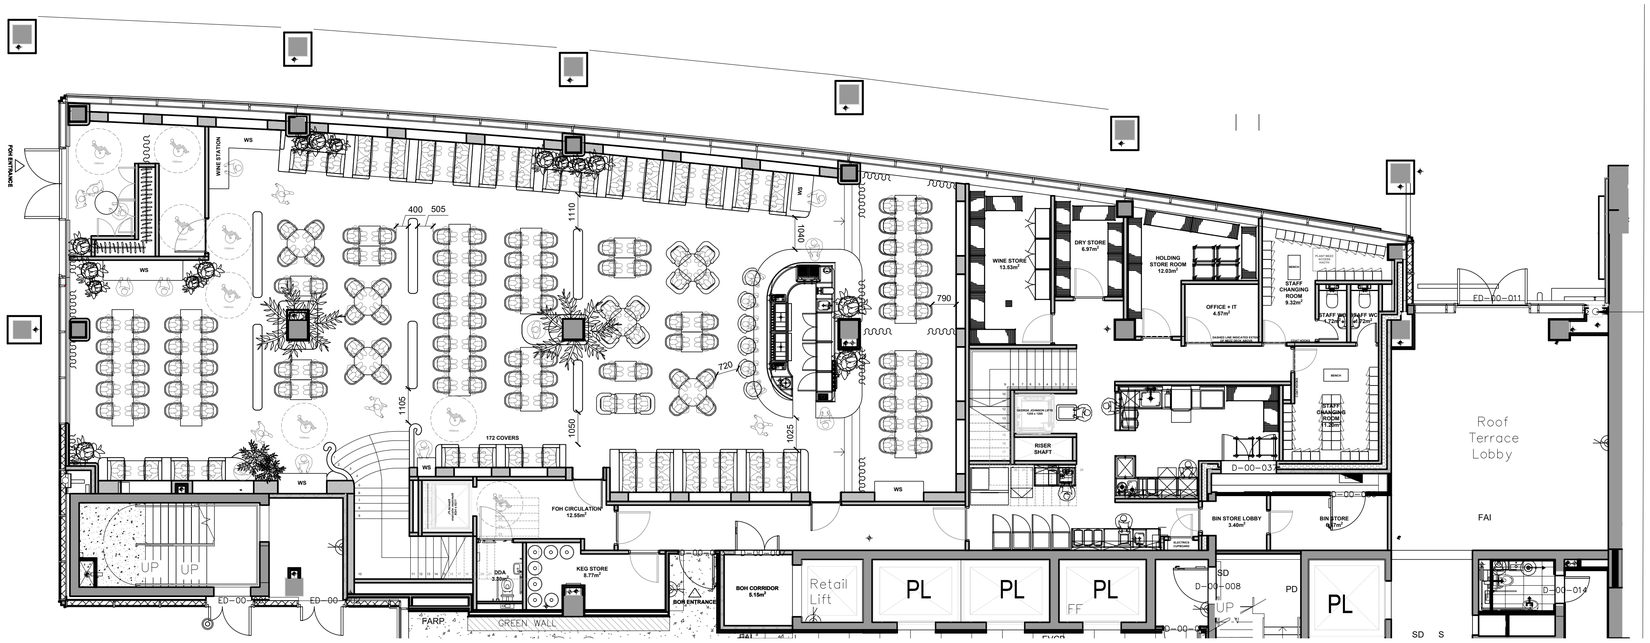

01 GROUND FLOOR PLAN
SCALE 1:100

REV	DATE	COMMENT
/	14.06.2024	FIRST ISSUE

DESIGN DEVELOPMENT

NOTES

DO NOT SCALE FROM THIS DRAWING. ALL DIMENSIONS ARE TO BE CHECKED ON SITE PRIOR TO MANUFACTURE/CONSTRUCTION. ANY DISCREPENCIES ARE TO BE RELAYED TO STUDIO KIKI IMMEDIATELY.

© BIG MAMMA GROUP 2022

BIG MAMMA STUDIO

BIG MAMMA, HUCKLETREE, INGESTRE COURT, LONDON, W1F 0J

PROJECT
2306 - MANCHESTER

DRAWING TITLE
GROUND FLOOR GENERAL ARRANGEMENT PLAN

FIRST ISSUE	SCALE	SHEET SIZE
14/06/2024	1:100	A1

DRAWING NUMBER	REV
2306-F0-100	/