

Millimetres 0 10 100

DO NOT SCALE

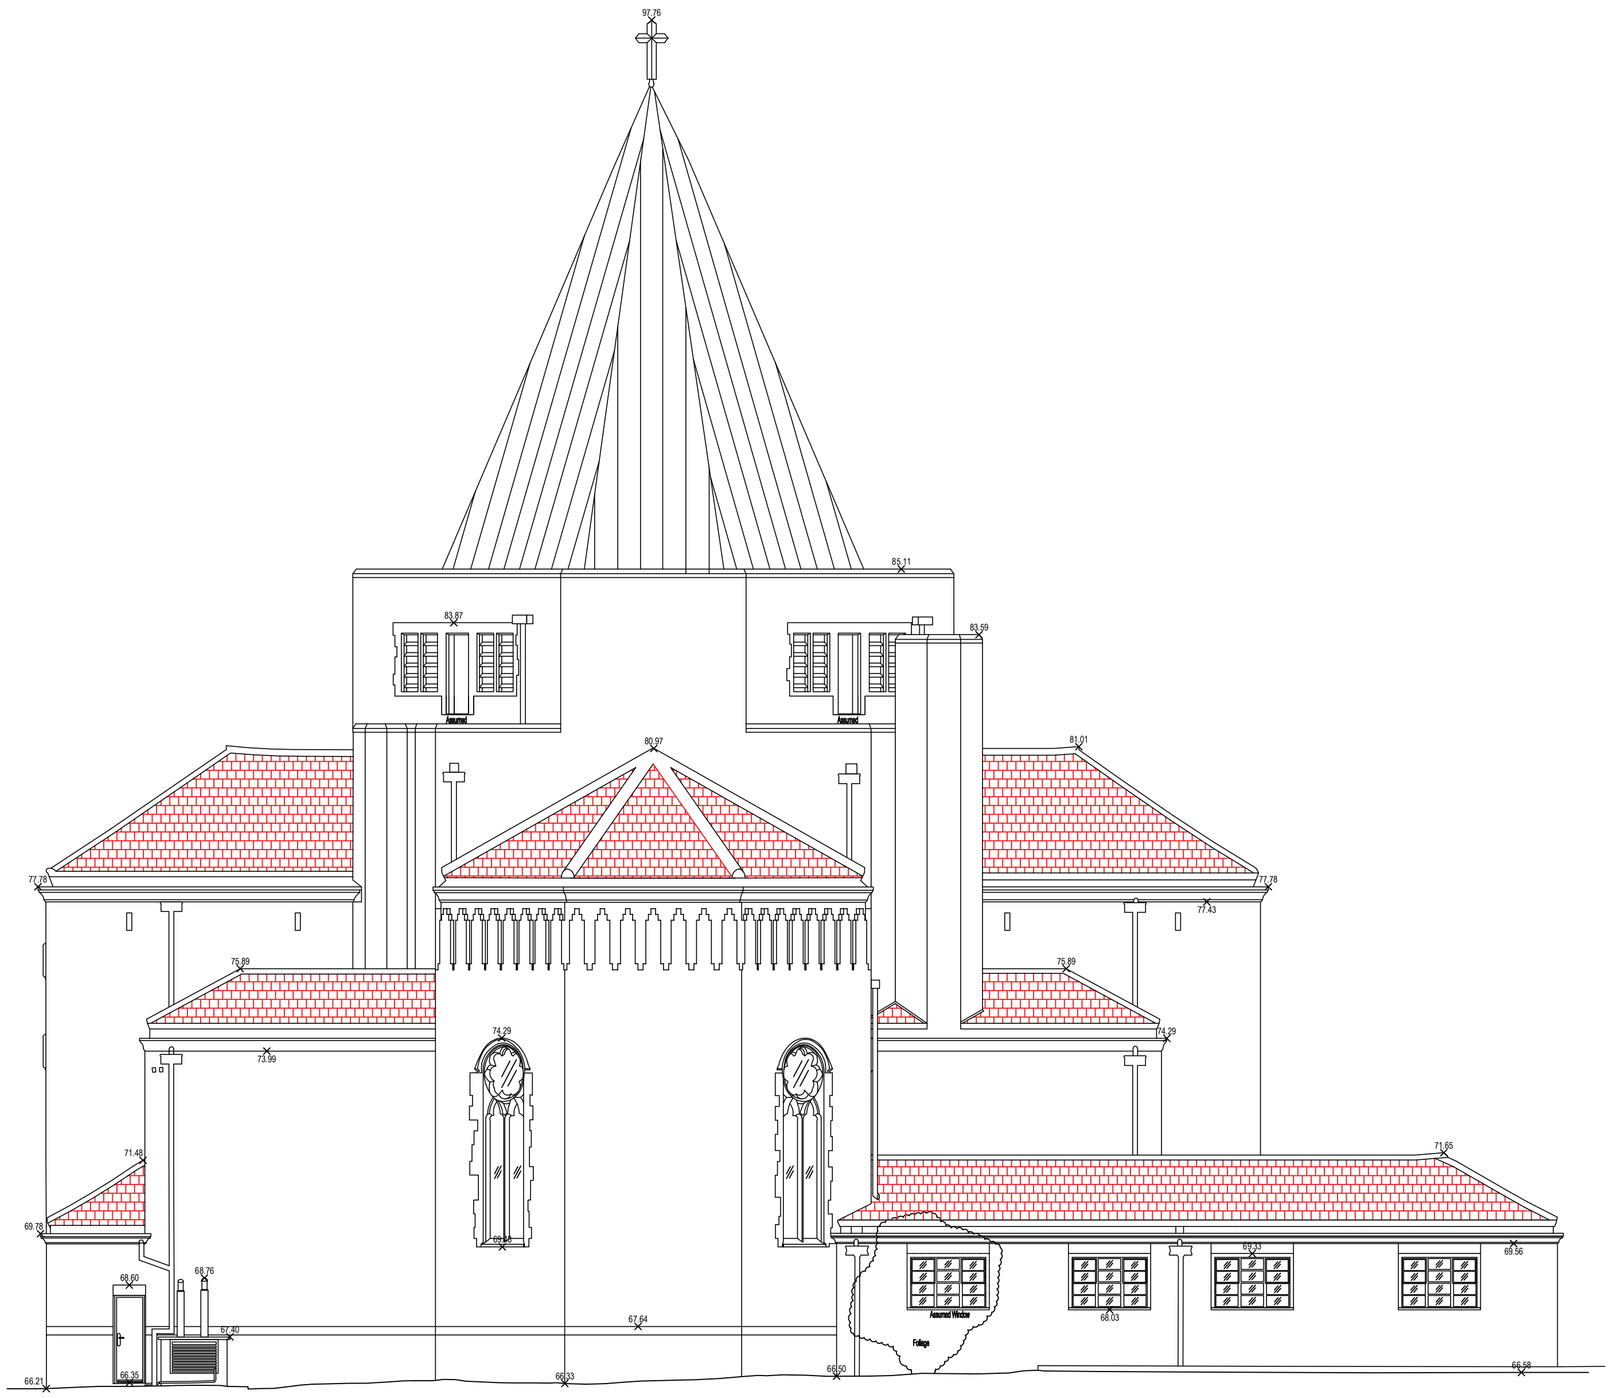

WEST ELEVATION SCALE 1:100

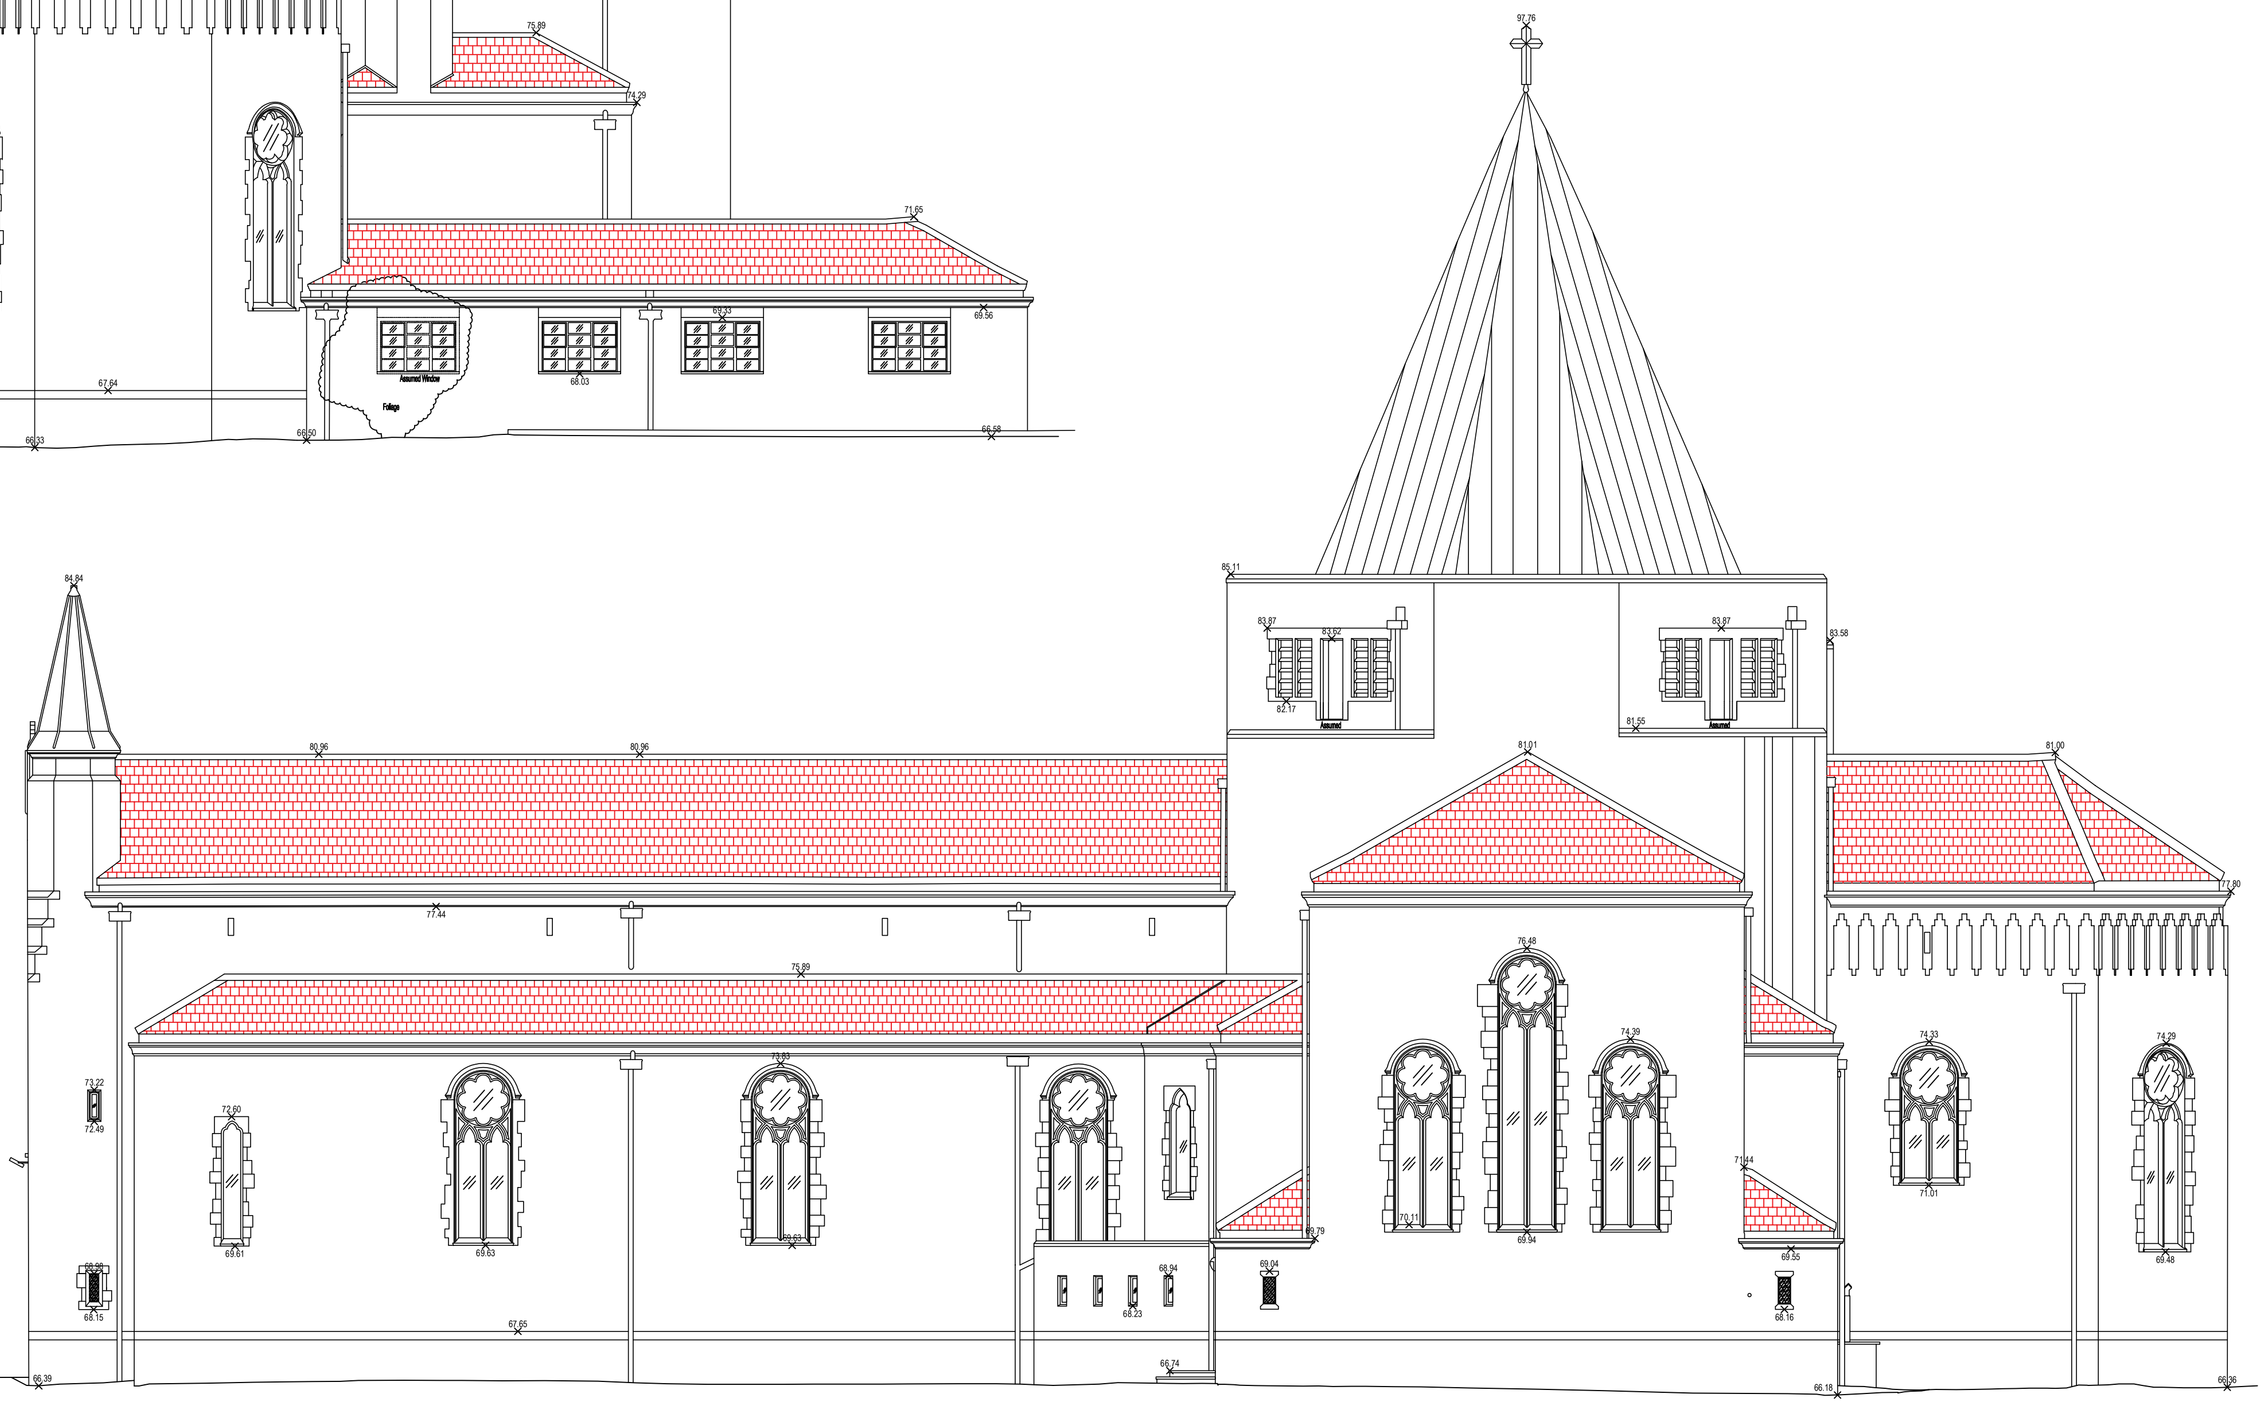

NORTH ELEVATION SCALE 1:100

SAFETY, HEALTH AND ENVIRONMENTAL INFORMATION

In addition to the hazards/risks normally associated with the types of work detailed on this drawing, note the following:

CONSTRUCTION

Not Applicable

MAINTENANCE/CLEANING


Not Applicable

DECOMMISSIONING/DEMOLITION

Not Applicable

It is assumed that all works will be carried out by a competent contractor working, where appropriate, to an approved method statement

KEY PLAN

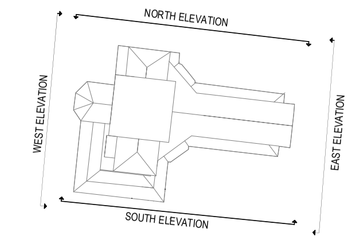

AREAS OF PITCHED ROOF COVERINGS TO BE REPLACED

Rev.	Date	Description	By	Chk'd	App'd
P1	AUG 24	FOR PLANNING	JH	AB	MR

Drawing Status: FOR PLANNING

Suitability: S2

AtkinsRéalis
Chadwick House
Birchwood Park
Warrington
Cheshire
WA3 6AE
Tel: +44 (0)1925 23 8000
www.atkinsrealis.com

Client: DIOCESE OF SHREWSBURY

Project Title: ST ANTHONYS CATHOLIC CHURCH, DUNKERY ROAD, MANCHESTER M22 0WR

Drawing Title: ROOF REPLACEMENT NORTH AND WEST ELEVATION GA

DIOCESE PROJECT REF: 5159839.081w

Scale	Designed	Drawn	Checked	Authorised
1:200	AB	JH	AB	MR
Original Size	Date	Date	Date	Date
A1	AUG 24	AUG 24	AUG 24	AUG 24

Drawing Number: DOS-ATK-(081w)-XX-EL-B-0003

Revision: P1

Internal Project Number: 5159839.081