
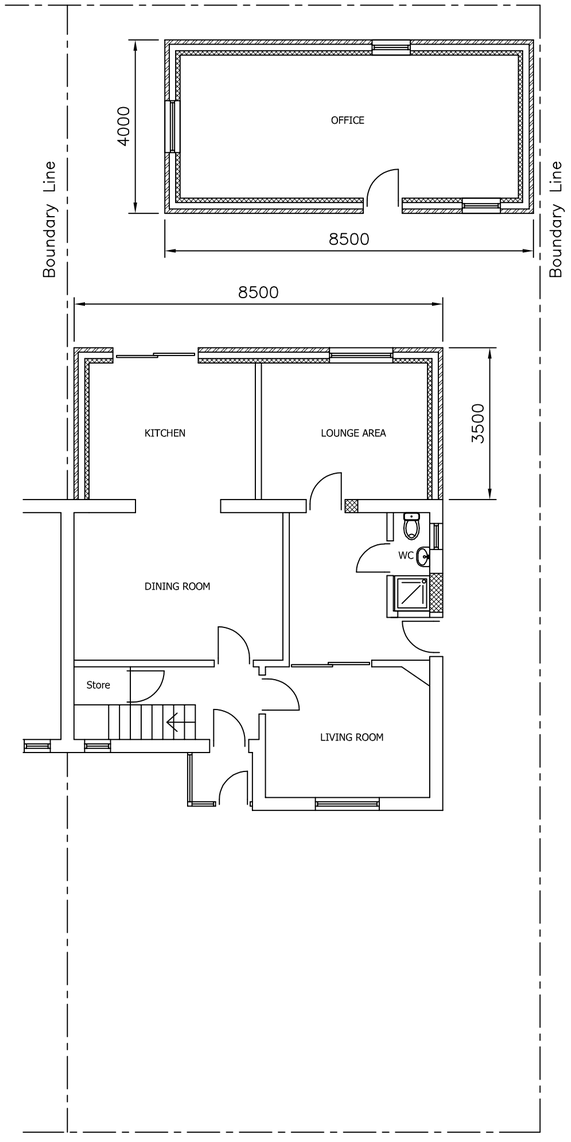



NO. 211

PROPOSED GROUND FLOOR PLAN

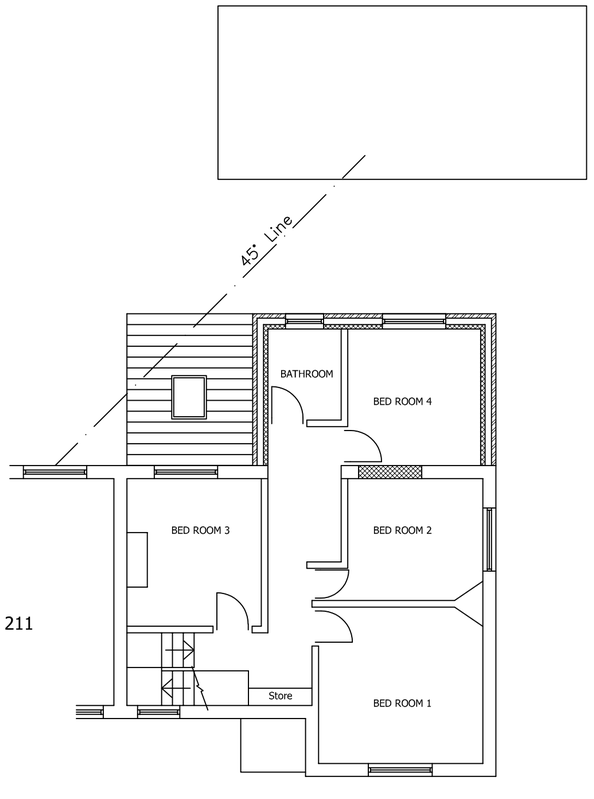

NO. 211

PROPOSED FIRST FLOOR PLAN

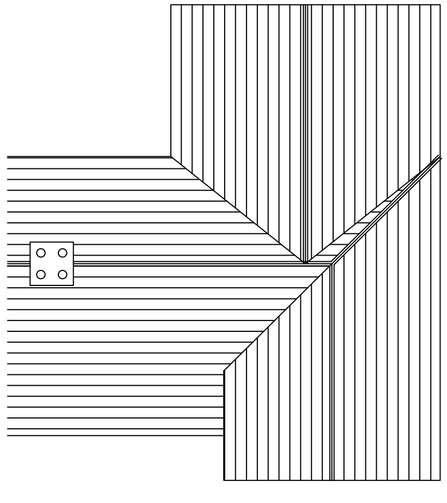

PROPOSED ROOF

5000 0 5000 10000

ORIGINAL SCALE 1:100 ALL DIMENSIONS IN MILLIMETRES

TITLE

PROPOSED FLOOR LAYOUTS

PROJECT

PROPOSED TWO STOREY REAR EXTENSION
AT
213 WILBRAHAM ROAD
MANCHESTER

PLOT SCALE	SCALE	DRN	DATE	DRAWING No.	REV
1=1	1:100	F.A.	07/24	03	-