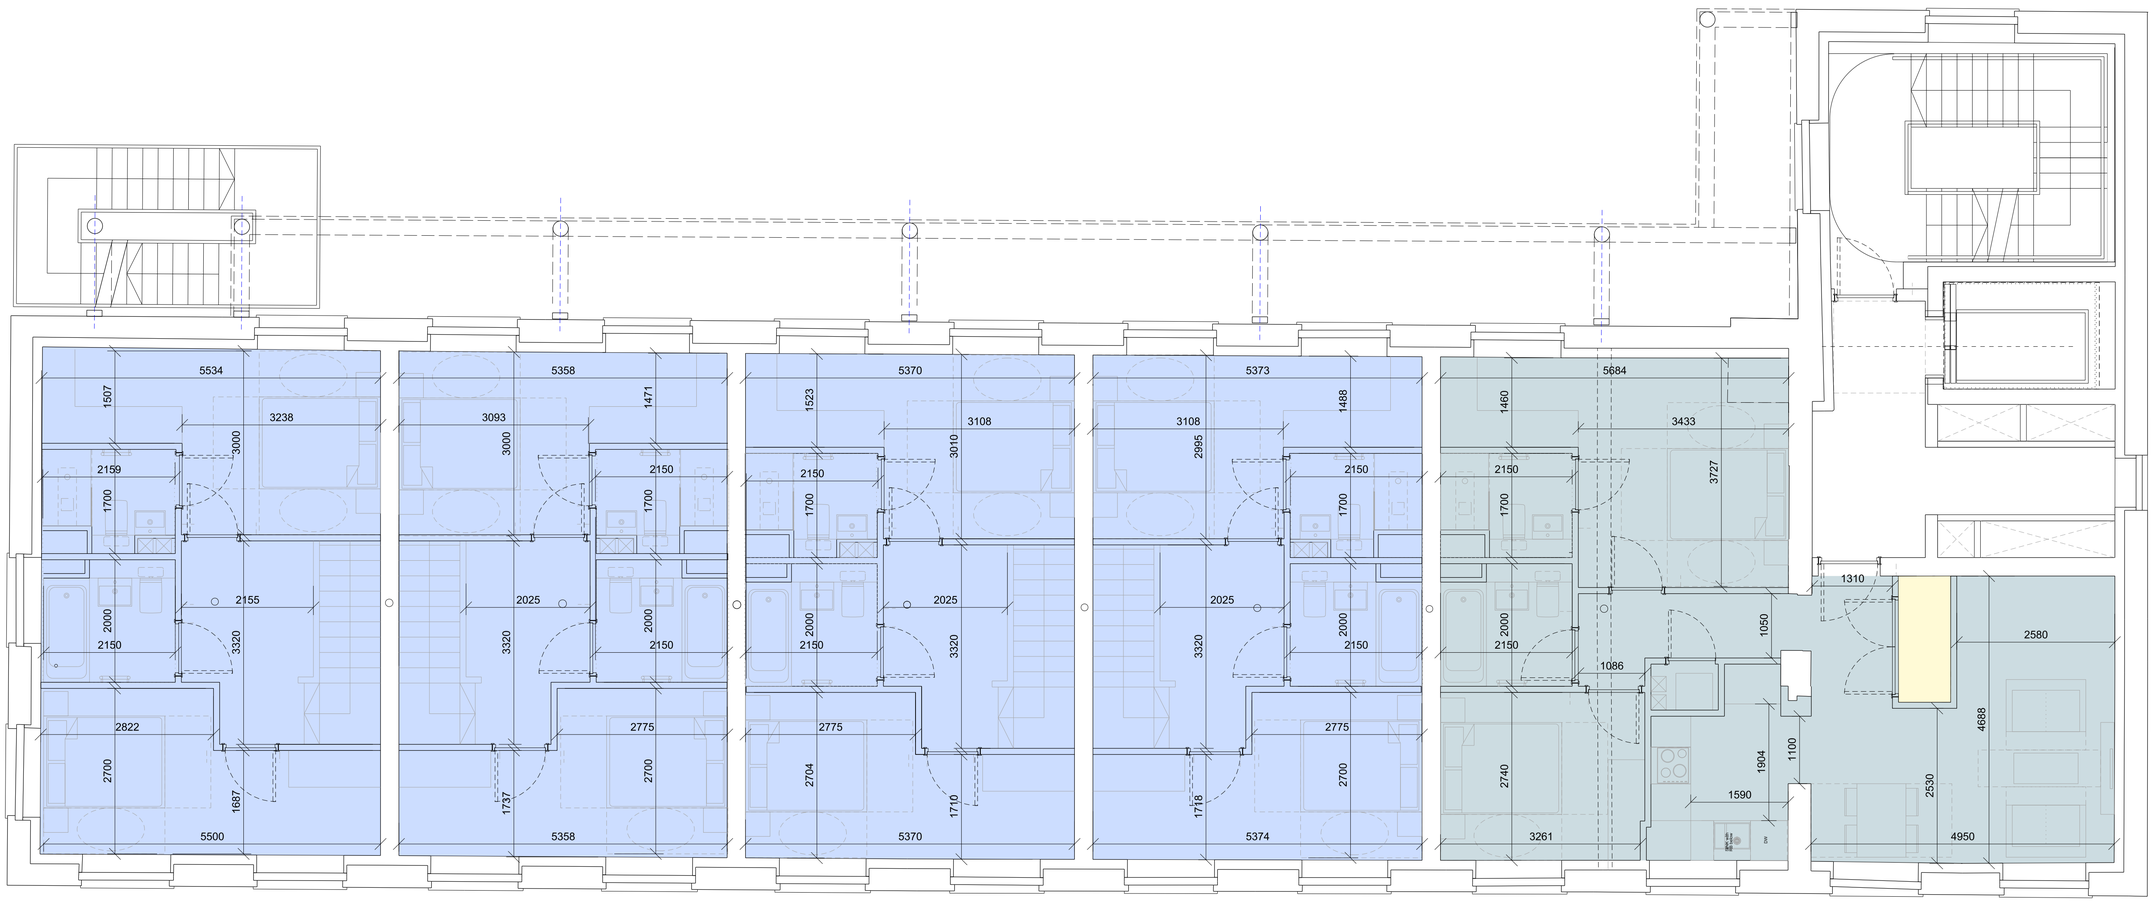



Typical Upper Duplex Level

Typical Two Bed Apartment

Note:


Whether in hardcopy or digital format, this drawing should not be used as a basis for measurement or setting-out unless specific dimensions have been provided. SimpsonHaugh and Partners will not be responsible for the accuracy of any dimension that is scaled or measured from this information.

North:

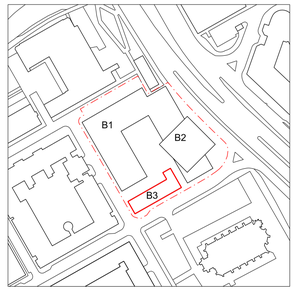


KEY

- 2 Bed
- 2 Bed Duplex
- Service Cupboard

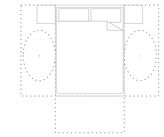

2000x1500
Double Bed

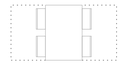

1200x800
Dining Table



1300x850
Sofa

1 0 1 2 3m

Rev	Date	Description
P1	Aug 2024	Planning Issue

LOGIK DEVELOPMENTS

Sir Robert McALPINE
Capital Ventures

Project Title
ARUNDEL STREET
MANCHESTER
M15 4JZ

Drawing Title
Proposed Floor Plan
Typical Apartments Building 3
General Arrangement
August S73 Planning Update

Status
Planning

Job No	Scale	Date
10090	A1 - 1:50	AUG 2024

Drawing No	Revision
10090-1903-A-G200-P-167	P1

simpsonhaugh

MANCHESTER
Riverside, 4 Commercial St
Manchester M15 4RQ
+44 (0)161 835 2345

www.simpsonhaugh.com

LONDON
5-6 Roberts Place
London EC1R 0BB
+44 (0)20 7549 4000

mail@simpsonhaugh.com

© SimpsonHaugh and Partners 2024