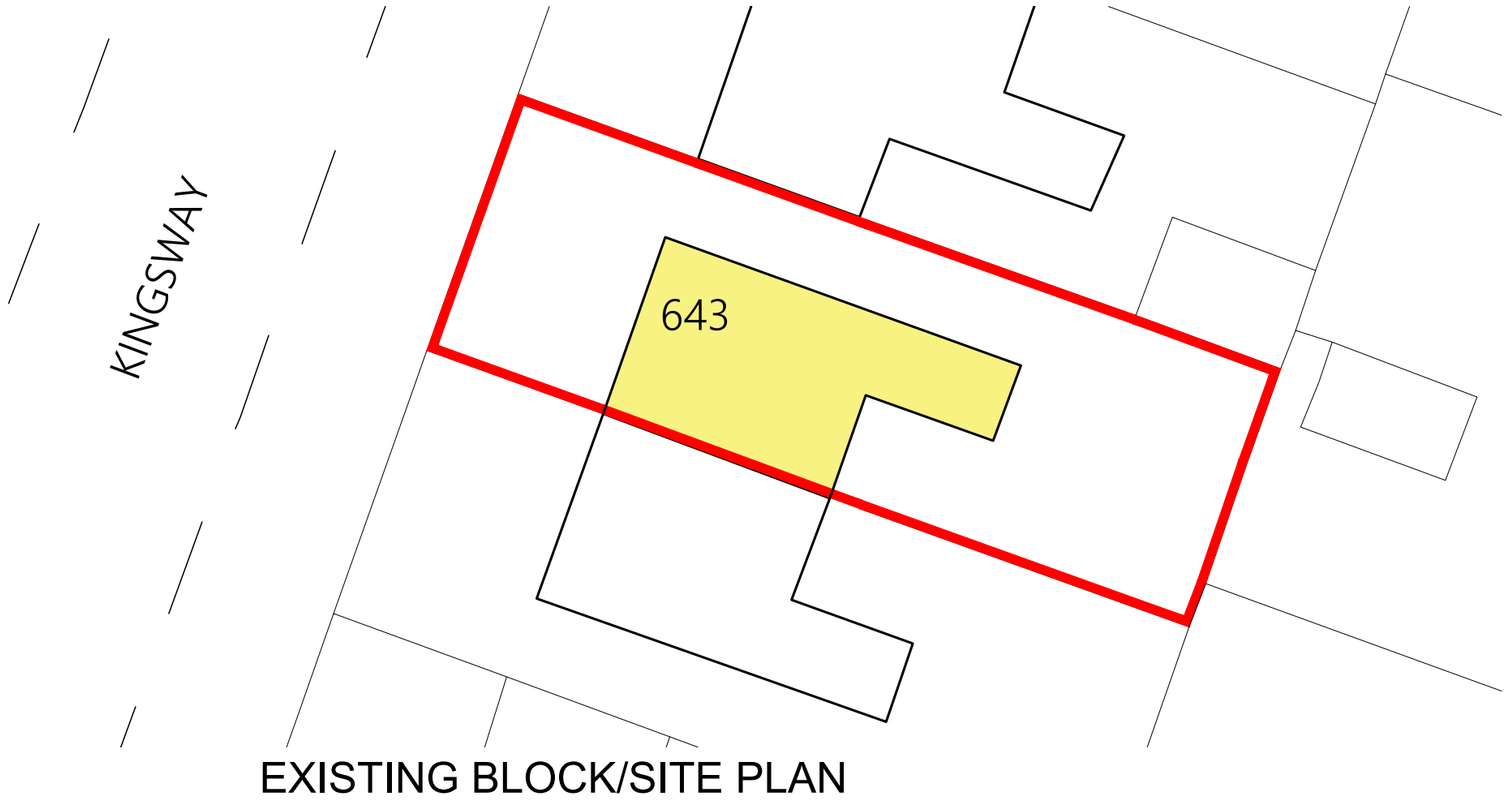


EXISTING BLOCK/SITE PLAN


Ownership boundaries and title overlay drawings are produced using all reasonable endeavour and AGBCAD Services cannot be held responsible for any discrepancy of accuracy or scale of drawings supplied to them

KEY

EXTENT OF EXISTING DWELLING

EXTENT OF PROPOSED EXTENSION

SITE BOUNDARY

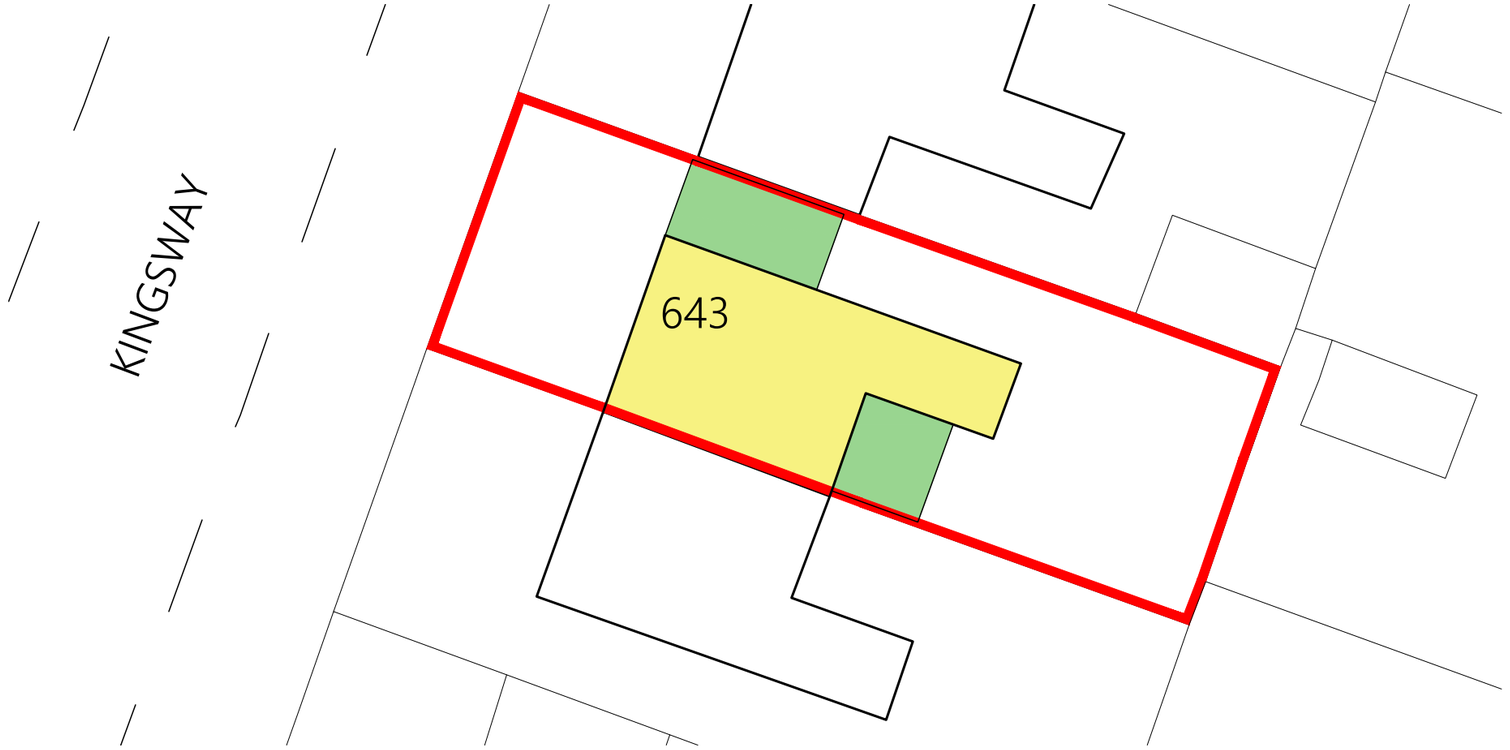

PROPOSED BLOCK/SITE PLAN

0 5 10 N

Scale Bar 1:200 Metres

PROJECT	643 Kingsway Manchester M19 1RD		
CLIENT	N Khan		
STATUS	Information		
DRAWING	Block Plans		
DWG No.	2435-04	REV	
SCALE	1:200@A3	DATE	July '24

AGB CAD SERVICES
website: www.agbcad.co.uk
email: info@agbcad.co.uk
telephone: 07912 090 125

DO NOT SCALE FROM THIS DRAWING