


1 Existing South West Elevation
Scale: 1:100

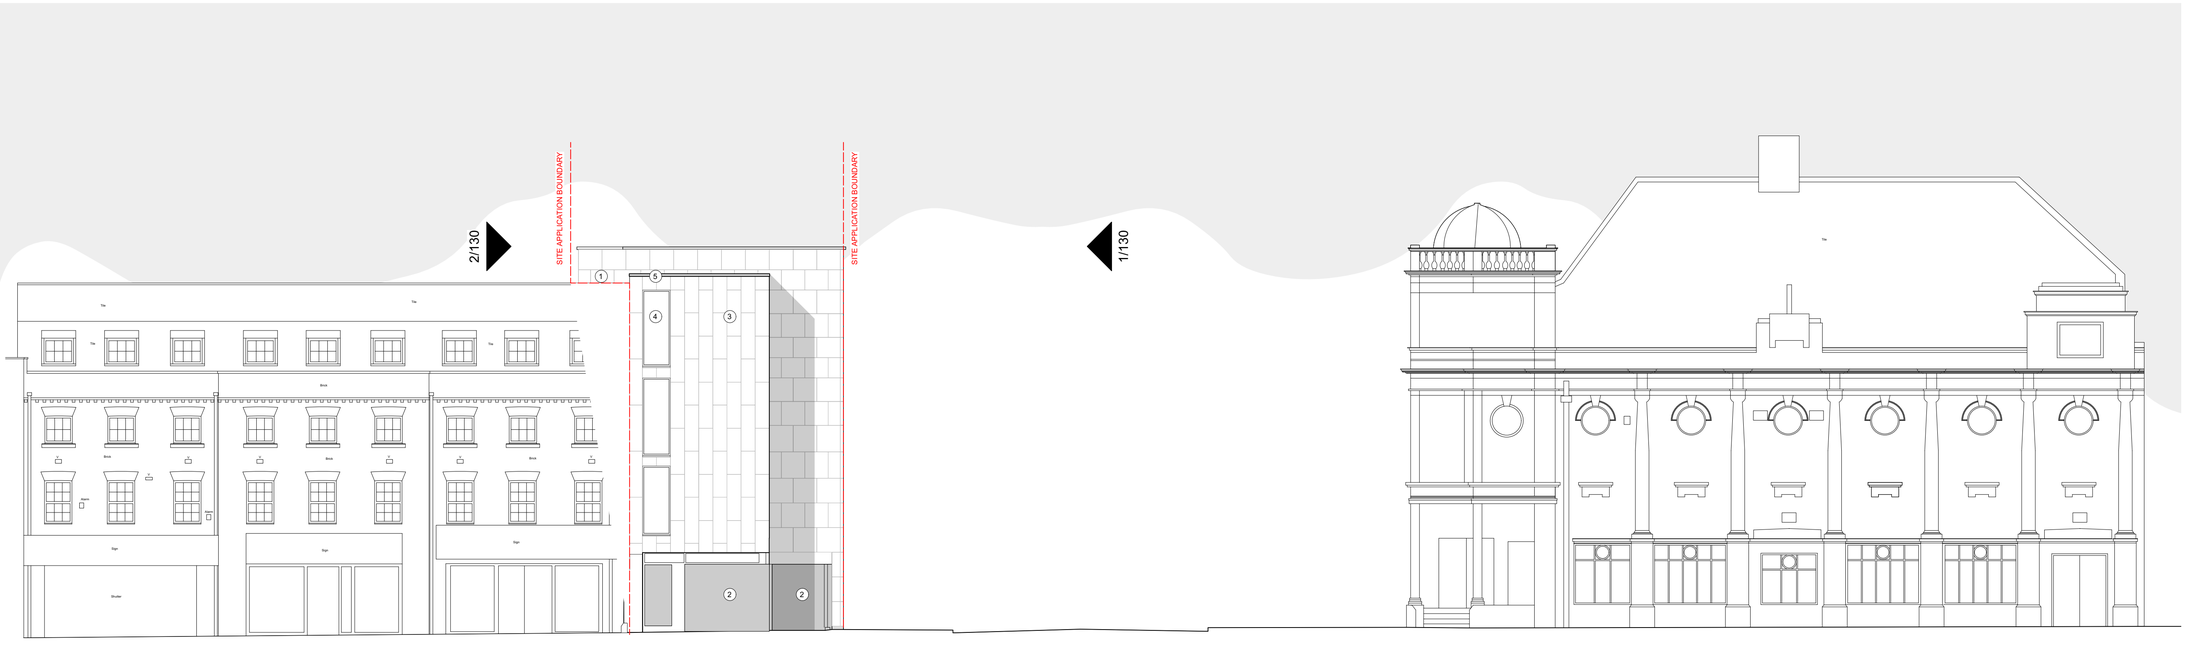

2 Existing North East Elevation
Scale: 1:100

© Copyright
Define Architects Ltd

A1

0 1 2 3 4 M


1:100 @ A1

NOTES:

All dimensions to be checked on site.
Drawing to be read with all relevant Architectural, Interiors, Structural, M&E, Drainage/Public Health, Landscape, Civils and Interiors drawings and specifications. Any discrepancies between consultant's drawings to be reported to the Architect before any work commences.
The Contractor's attention is drawn to the Health & Safety matters identified in the Health & Safety plan as being potentially hazardous.
These items should not be considered as a full and final list.
The Work Package Contractor's normal Health & Safety obligations still apply when undertaking constructional operations both on and off site.
Define Architects take no responsibility for the location of legal boundaries indicated on this drawing and advise a separate drawing be completed by a specialist surveyor in order to establish exact boundaries.
DWG files provided for information only. Refer to PDF record.
The copyright of this drawing is held by Define Architects Ltd. Not to be used for any purpose without consent.

Notes
1. Existing Red Brick
2. Temporary Timber Hoarding
3. Existing Stone Wall
4. Painted Timber Framed Glazing
5. Concrete Coping

Site Application Boundary

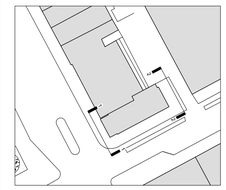

DEFINEARCHITECTS.CO.UK

Unit 2E, Beehive Mill
Jersey Street, Manchester
M4 6JG

+44 (0)161 528 9492
mail@definearchitects.co.uk

define /

PROJECT
137 Oxford Road
Manchester

DRAWING TITLE
Existing South West & North East Elevations

REV	DATE	NOTES
P01	09/08/2024	ISSUED FOR PLANNING

DRAWN BY	CHECKED BY
EP	GW

JOB NO.	STATUS
060	PLANNING

DRAWING NO.	REV
060_PLN_131	P01