


THIS DRAWING IS FOR PLANNING PURPOSES ONLY

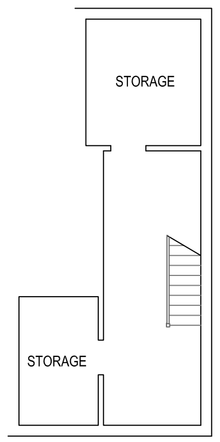


EXISTING BF PLAN 1:100

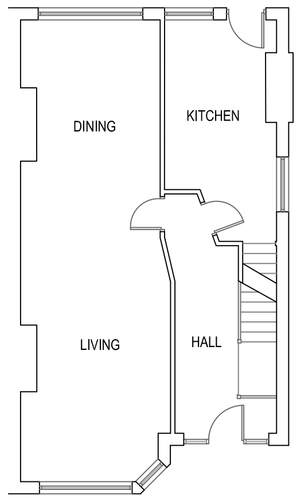


EXISTING GF PLAN 1:100

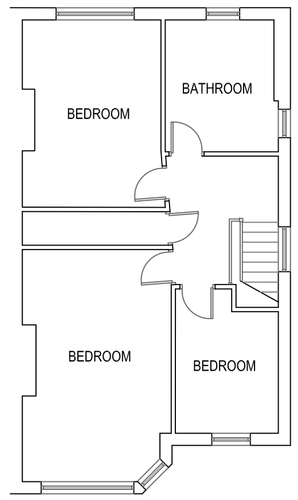


EXISTING FF PLAN 1:100

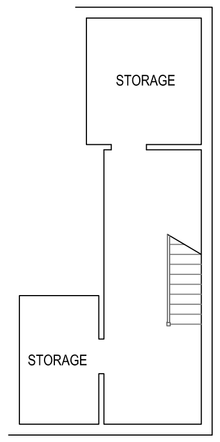

PROPOSED BF PLAN 1:100

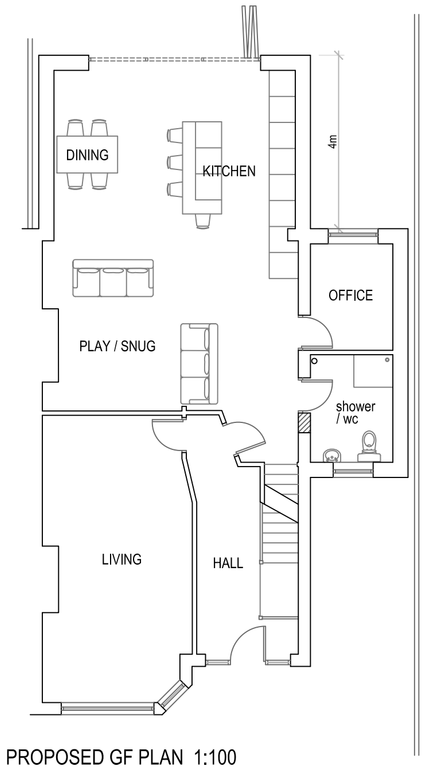


PROPOSED GF PLAN 1:100

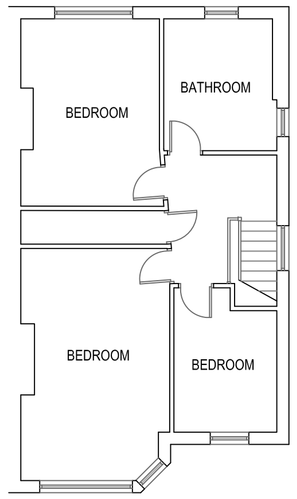

PROPOSED FF PLAN 1:100




EXISTING FRONT ELEVATION 1:100

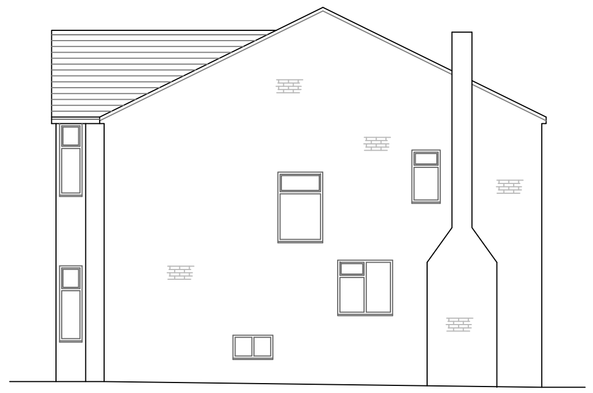


EXISTING SIDE ELEVATION 1:100




PROPOSED FRONT ELEVATION 1:100

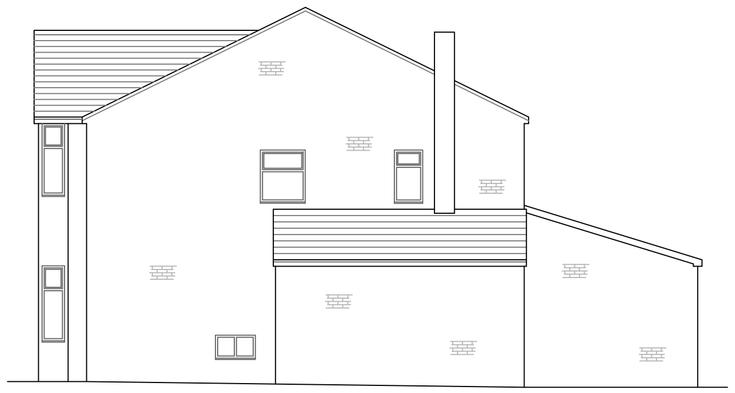


PROPOSED SIDE ELEVATION 1:100

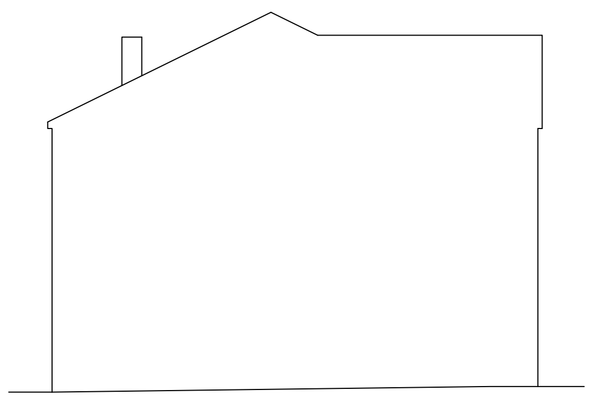

EXISTING SIDE ELEVATION 1:100

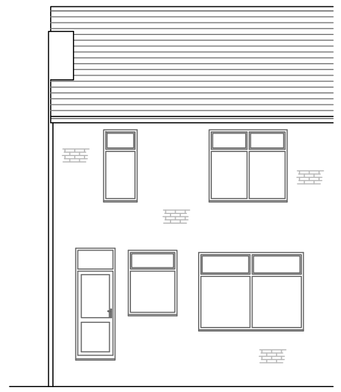


EXISTING REAR ELEVATION 1:100

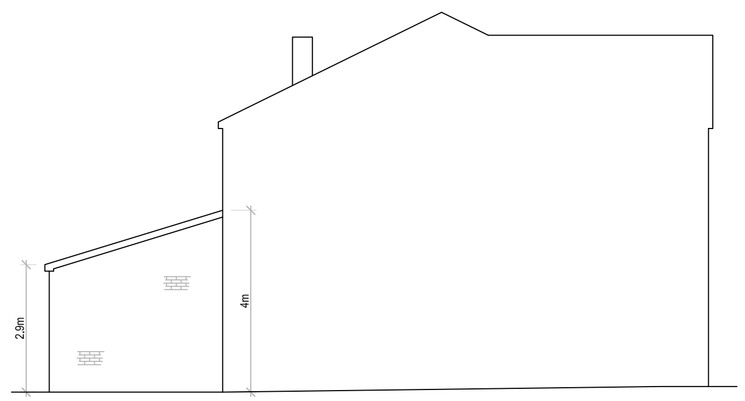


PROPOSED SIDE ELEVATION 1:100




PROPOSED REAR ELEVATION 1:100

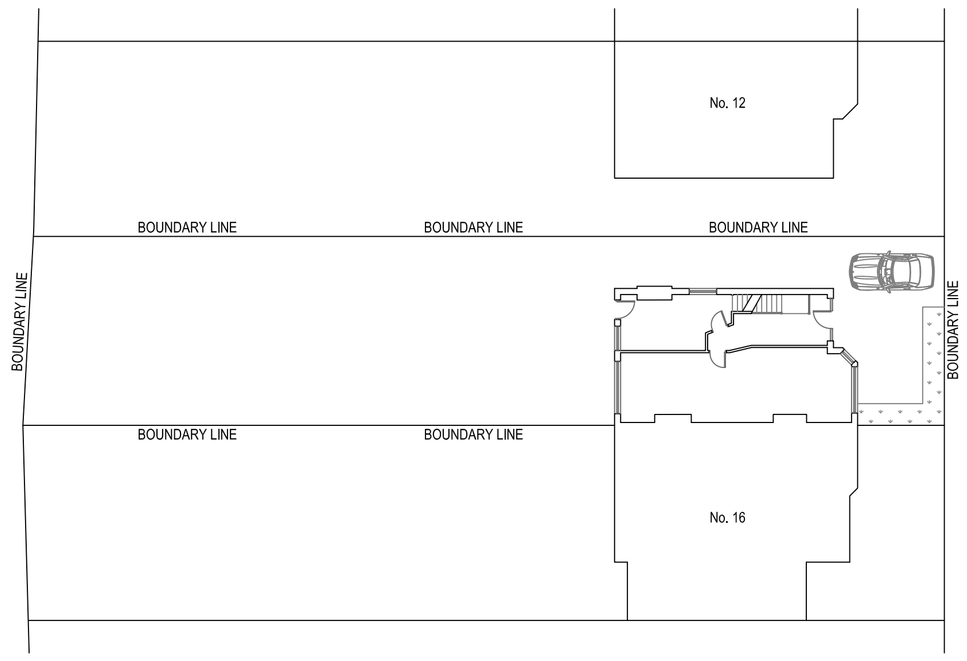

EXISTING SITE PLAN 1:200

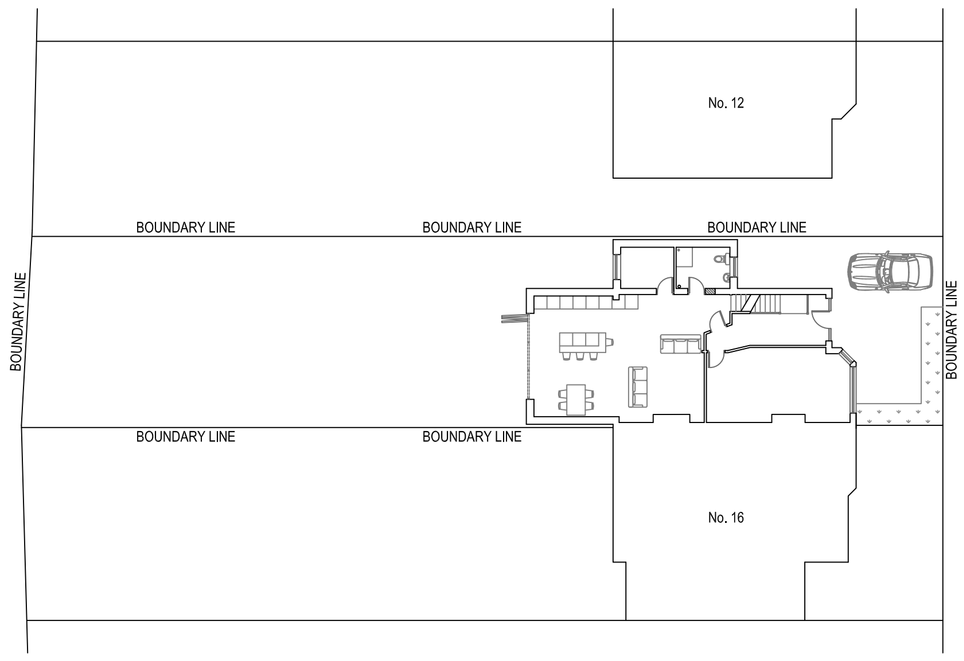

PROPOSED SITE PLAN 1:200

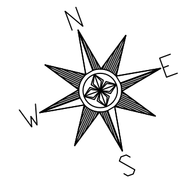

SCALE 1 : 0 2 4 6 8 10 0.M 10.M

14 Ashwood Avenue
Manchester
M20 2ZB

Existing & Proposed Plans and Elevations

Drawn: CDW
Scale: 1:100 & 1:200 @ A1
Date: May 2024

2802_MAN_01_Planning

CDWP
CD Wilkinson Plans

tel: 07967 522401 email: chris@cdwilkinsonplans.co.uk
5 Highmeadow, Manchester, M26 1YN