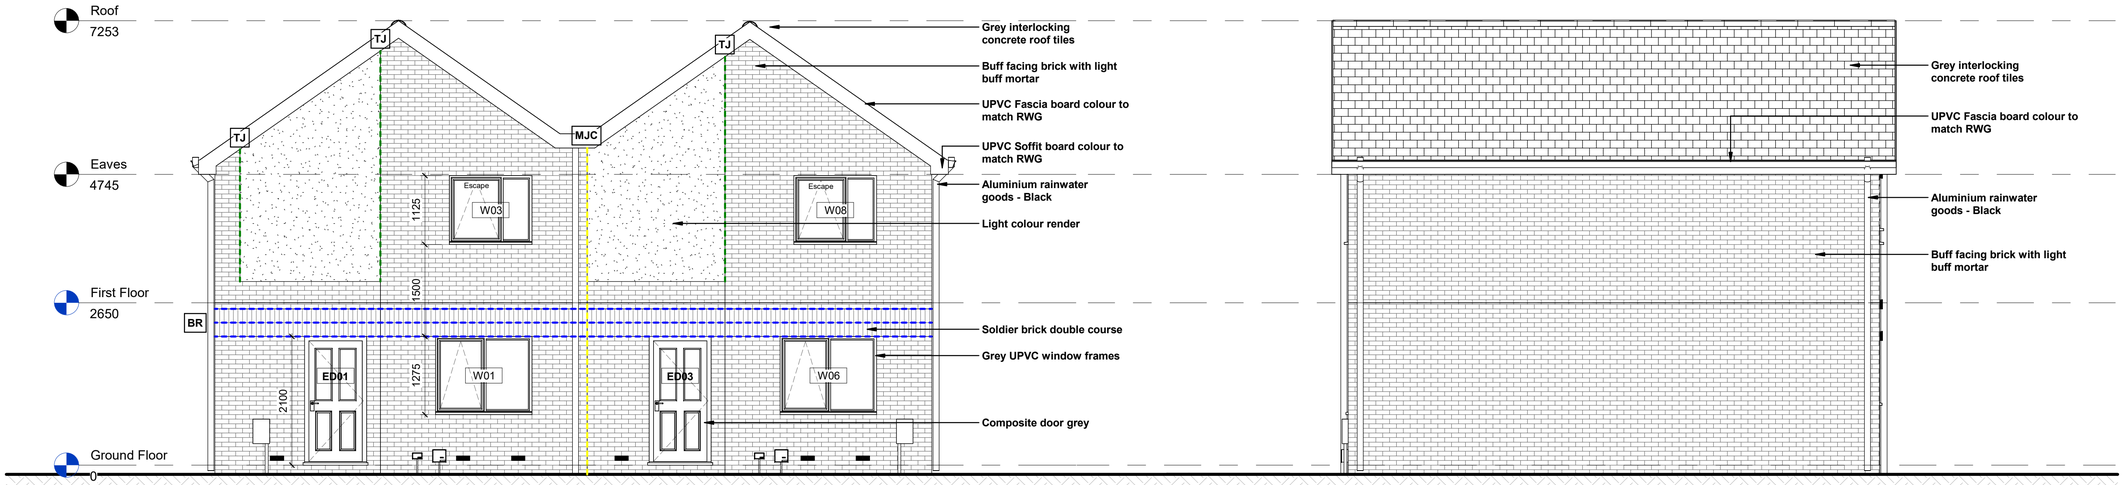

Front Elevation
1 : 50

Side Elevation
1 : 50

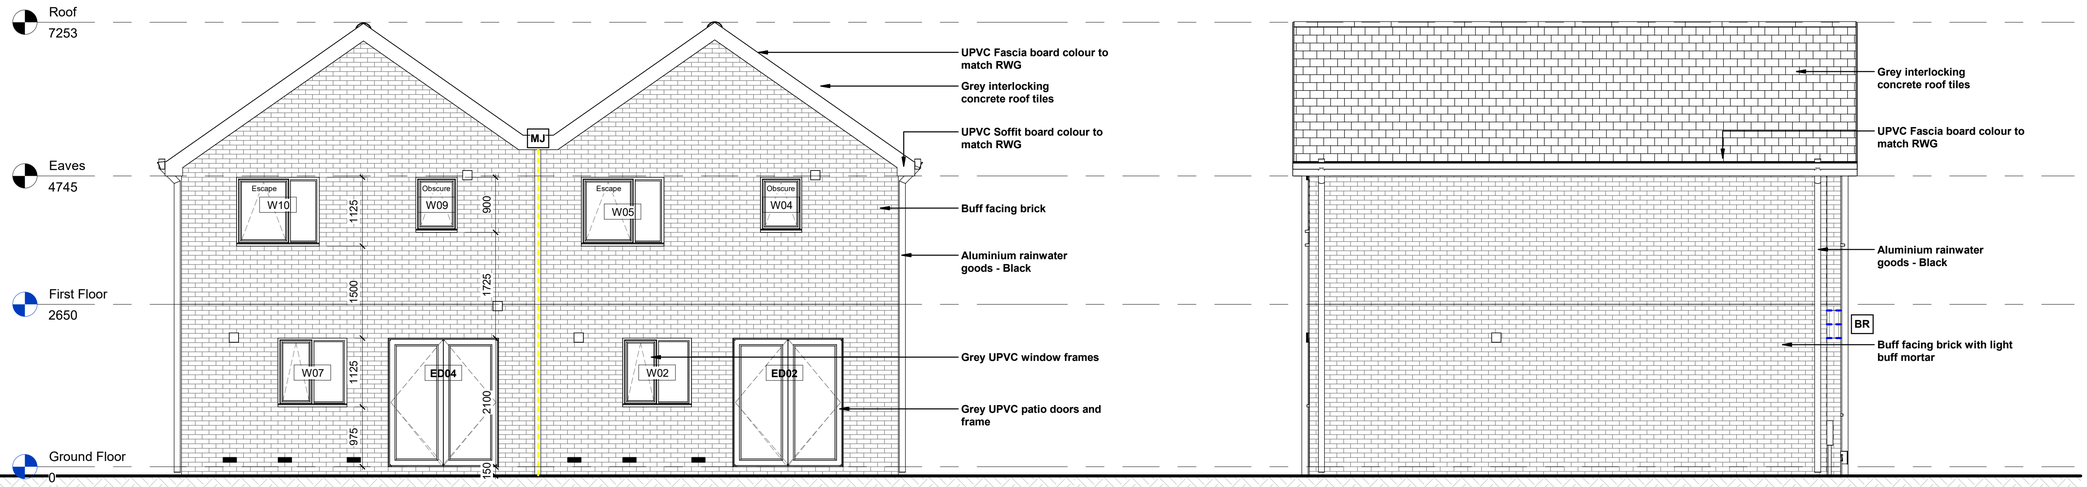

Rear Elevation
1 : 50

Side Elevation 2
1 : 50

1:50 0 0.5 1 1.5 2 2.5 metres

SAFETY, HEALTH AND ENVIRONMENTAL INFORMATION:

IN ADDITION TO THE HAZARDS / RISKS NORMALLY ASSOCIATED WITH THE TYPES OF WORK DETAILED ON THIS DRAWING, NOTE THE FOLLOWING:

Significant Residual Risks:	
Action to be Taken:	Refer to Health and Safety Plan

NOTES

HT 2B4P - semi

GIA = 100.38m²

Shared Ownership

Joints Key

MJ — Brickwork Movement Joint Detail

MJC — Brickwork Movement Joint Corner Detail

TJ — Typical Joint Detail for Brickwork and Blockwork

BR — Bed Joint Reinforcement

REV	DATE	DESCRIPTION	BY	CHKD
C04	16.07.24	Casement Adjustment	CRI	
C03	11.07.24	Part B Adjustments	CRI	
C02	17.06.24	Brick Dim Update	CRI	
C01	14.06.24	Joints Issue	CRI	MPM
T03	23.05.24	Movement Joints Added	CRI	
T02	10.01.24	Adjustments to Comments	CRI	
T01	08.12.23	Initial Issue	AP	PS

TENDER

Do not scale from this drawing.
All dimensions must be checked on site by the contractor prior to the commencement of any fabrication or building works.
Where applicable, dimensions and details are to be read in conjunction with specialist consultants' drawings and/or other specifications; any disparity is to be brought to the attention of Michael Dyson Associates Limited prior to the commencement of any fabrication or building works.
This drawing is property and copyright of Michael Dyson Associates Limited; it shall not be copied to any other party without the express written consent of an authorised director of Michael Dyson Associates Limited.

Michael Dyson associates ltd
West House, Meltham Road, Honley,
Huddersfield HD9 6LB
t. 01484 666888 f. 01484 664186
w. www.mdyson.co.uk

CLIENT
P Casey & Co Ltd

PROJECT
Benchill Road
Wythenshawe, Manchester, M22 8LF

TITLE:
Proposed Elevations - HT 2B4P

DRAWN BY:	AP	CHECKED BY:	PT
DATE:	06.11.2023	DATE:	06.11.2023
SCALE (@ A1)	As indicated	ORIGINAL DRAWING SIZE	841 x 594 - A1
DRAWING No:	9031-MDA-2B4P-ZZ-DR-A-220	REV.	C04