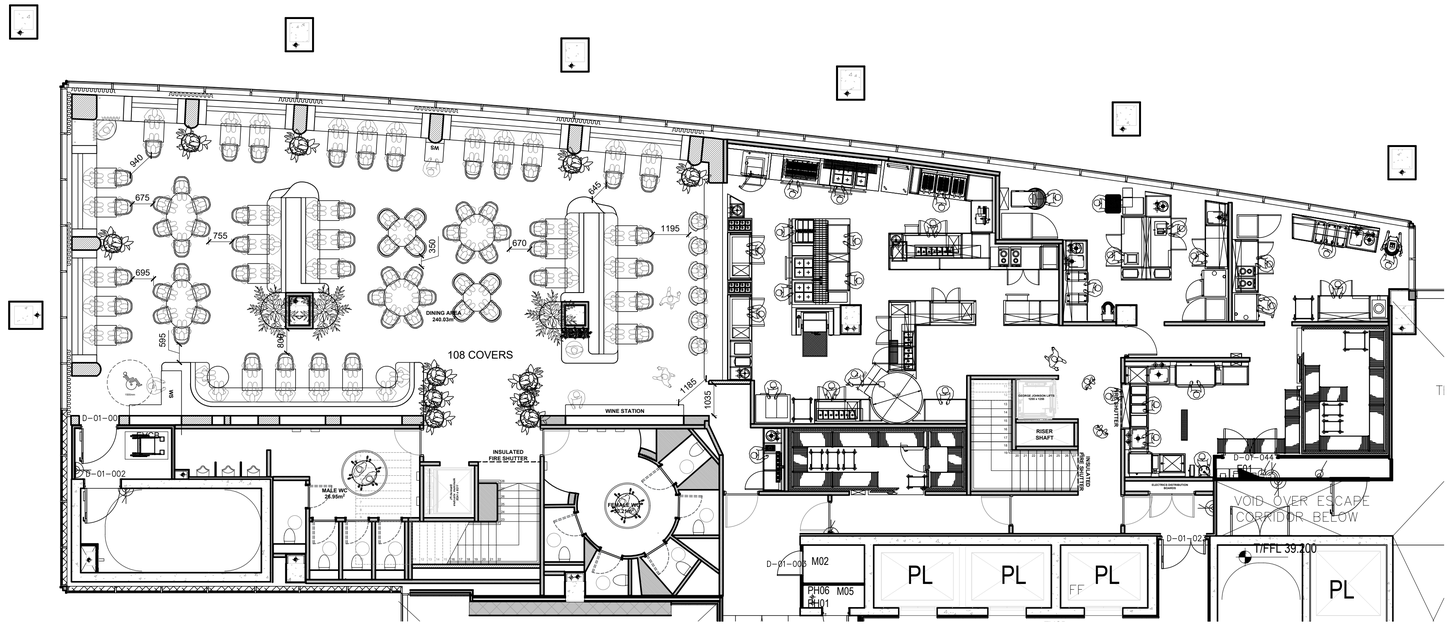


01 FIRST FLOOR PLAN
SCALE 1:100

REV	DATE	COMMENT
/	/	FIRST ISSUE

DESIGN DEVELOPMENT

NOTES

DO NOT SCALE FROM THIS DRAWING. ALL DIMENSIONS ARE TO BE CHECKED ON SITE PRIOR TO MANUFACTURE/CONSTRUCTION. ANY DISCREPENCIES ARE TO BE RELAYED TO STUDIO KIKI IMMEDIATELY.

© BIG MAMMA GROUP 2022

BIG MAMMA STUDIO

BIG MAMMA, HUCKLETREE, INGESTRE COURT, LONDON, W1F 0J

PROJECT
2306-MANCHESTER

DRAWING TITLE
FIRST FLOOR GENERAL ARRANGEMENT PLAN

FIRST ISSUE	SCALE	SHEET SIZE
00/00/0000	1:100	A1

DRAWING NUMBER	REV
2306-F1-100	/