

LASSELL STREET

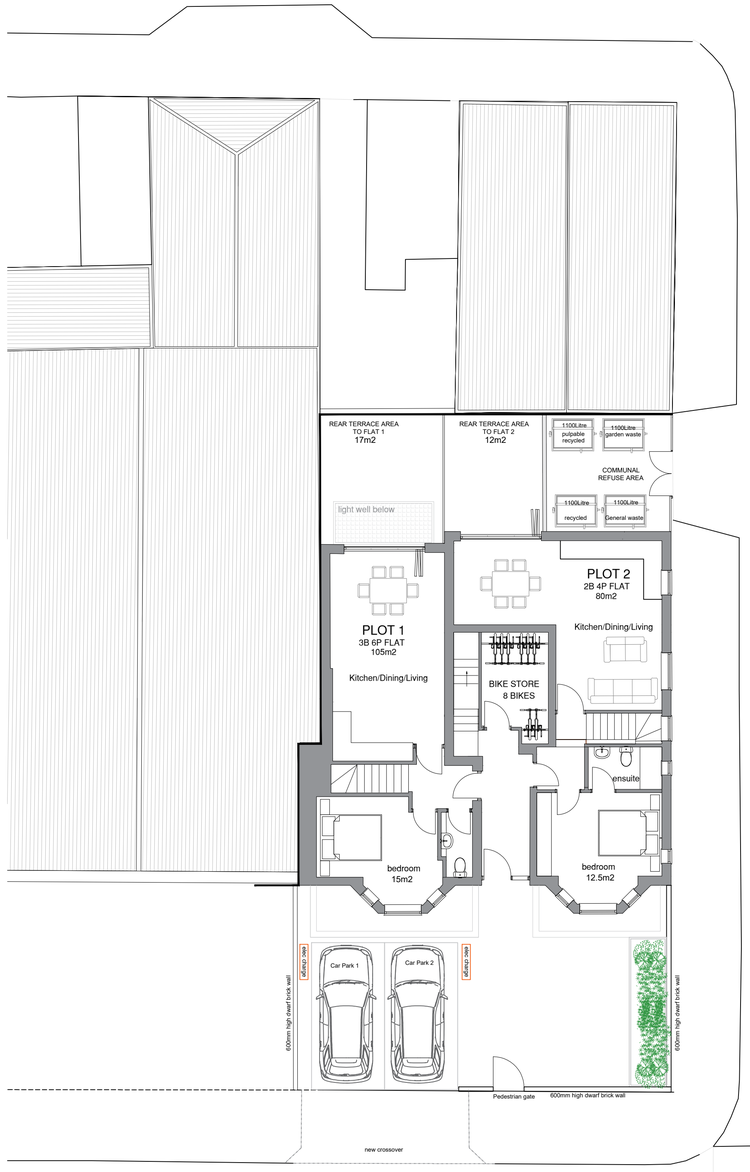


CAPITAL ROAD

ASHTON OLD ROAD

05 SITE PLAN WITH GF PLAN
SCALE: 1:100

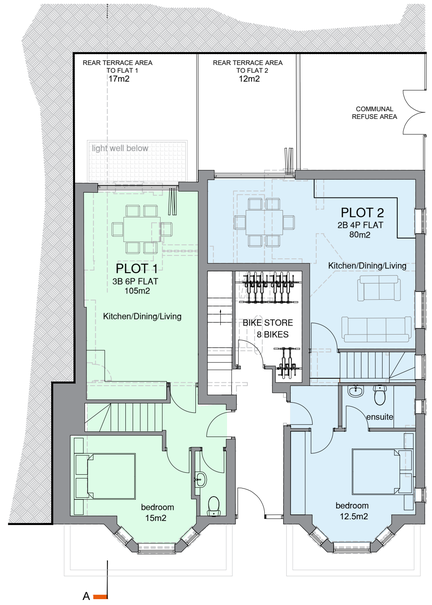


02 GROUND FLOOR PLAN
SCALE: 1:100

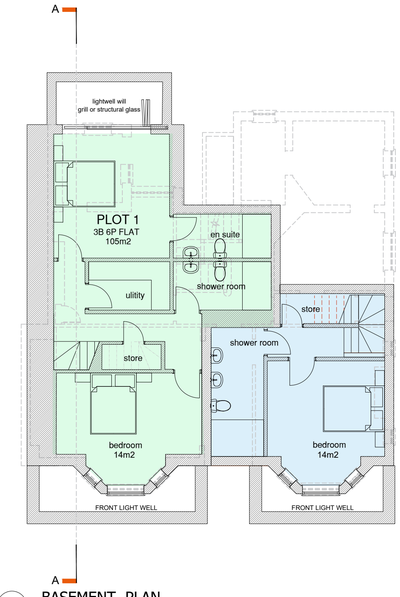


01 BASEMENT PLAN
SCALE: 1:100

Scale 1:100

SCALE BAR
m 1 5 10 15

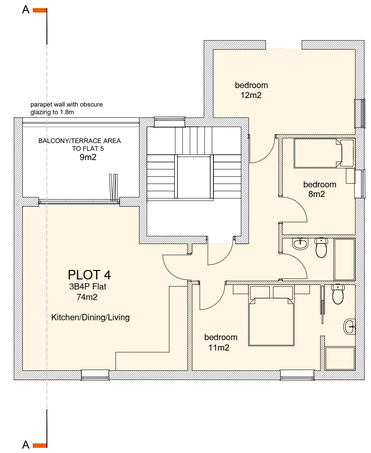

04 SECOND FLOOR PLAN
SCALE: 1:100

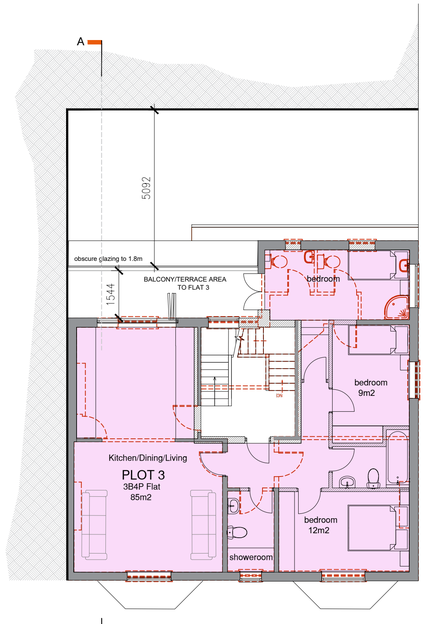

03 FIRST FLOOR PLAN
SCALE: 1:100

KEY

- SURROUNDING BUILDING/GROUND
- EXISTING WALLS
- NEW PROPOSED WALLS
- DEMOLISHED WALLS

REVISION	DATE	COMMENTS	AUTHOR / CHECKED

■ NORTH STUDIO | 116A HIGH STREET | EDGEWARE | HA8 7EL
■ SOUTH STUDIO | MATRIX STUDIOS | 91 PETERBOROUGH ROAD | LONDON | SW6 3BU
■ design@dssquared.co.uk ■ www.dssquared.co.uk ■ 020 8732 5620

DS SQUARED architects

TITLE
1390 Ashton Old Road

DETAIL
Proposed Plans

DATE	SCALE	PAPER SIZE	AUTHOR / CHECKED
JULY 2023	1:100	A1	ID/

DRAWING No.	REVISION	STATUS
23020S 02.01	E	PLANNING

CONTRACTORS MUST CHECK ALL DIMENSIONS ON SITE. ONLY FIGURED DIMENSIONS ARE TO BE WORKED FROM. DISCREPENCIES MUST BE REPORTED TO THE ARCHITECT BEFORE PROCEEDING. © THIS DRAWING IS COPYRIGHT.

SCALE BAR
m 1 5 10 15