
Scale 1:50


0 1 2 3 4 5



Proposed Side Elevation

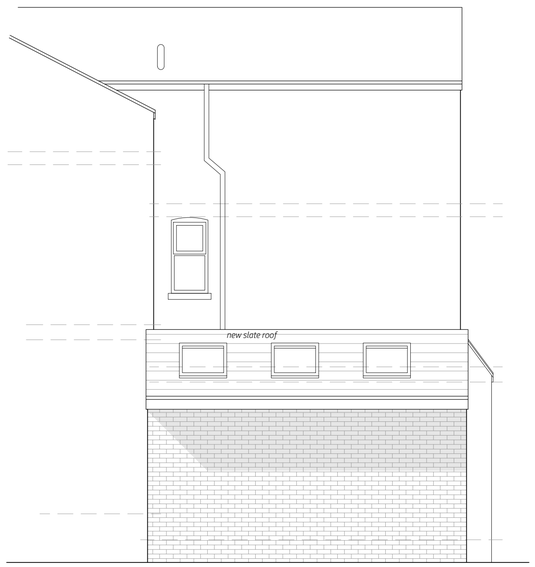

Proposed Rear Elevation

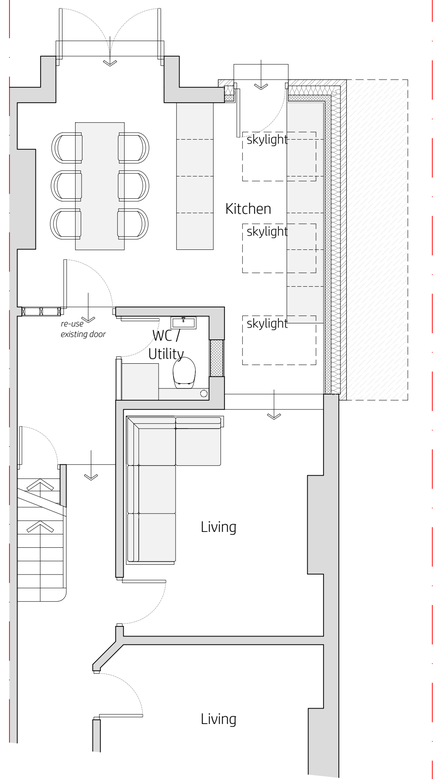

Proposed Ground Floor

project

4 Selbourne Road
Chorlton
M21 0BL

scale
1:50@A1
1:100@A3

drawn by
klh

drawing number
KH920-101

revision	description	date
-	-	11.06.2024
A	minor tweaks as per client comments	19.06.2024

Proposed Plans

kieranhibbs*architecture*
27 Pioneer Road
Macclesfield
SK11 7ZB

kieranhibbs@gmail.com
Mobile: 07584049322

kieranhibbs*architecture*