NOTE:

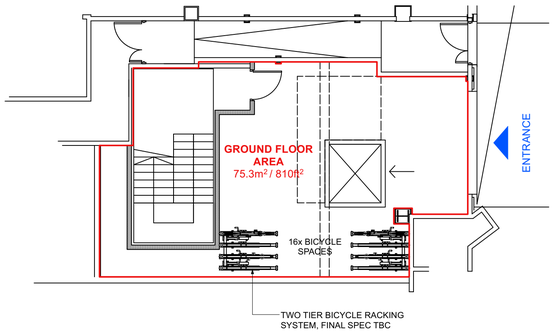

1 PROPOSED GROUND FLOOR PLAN
Scale: 1:100

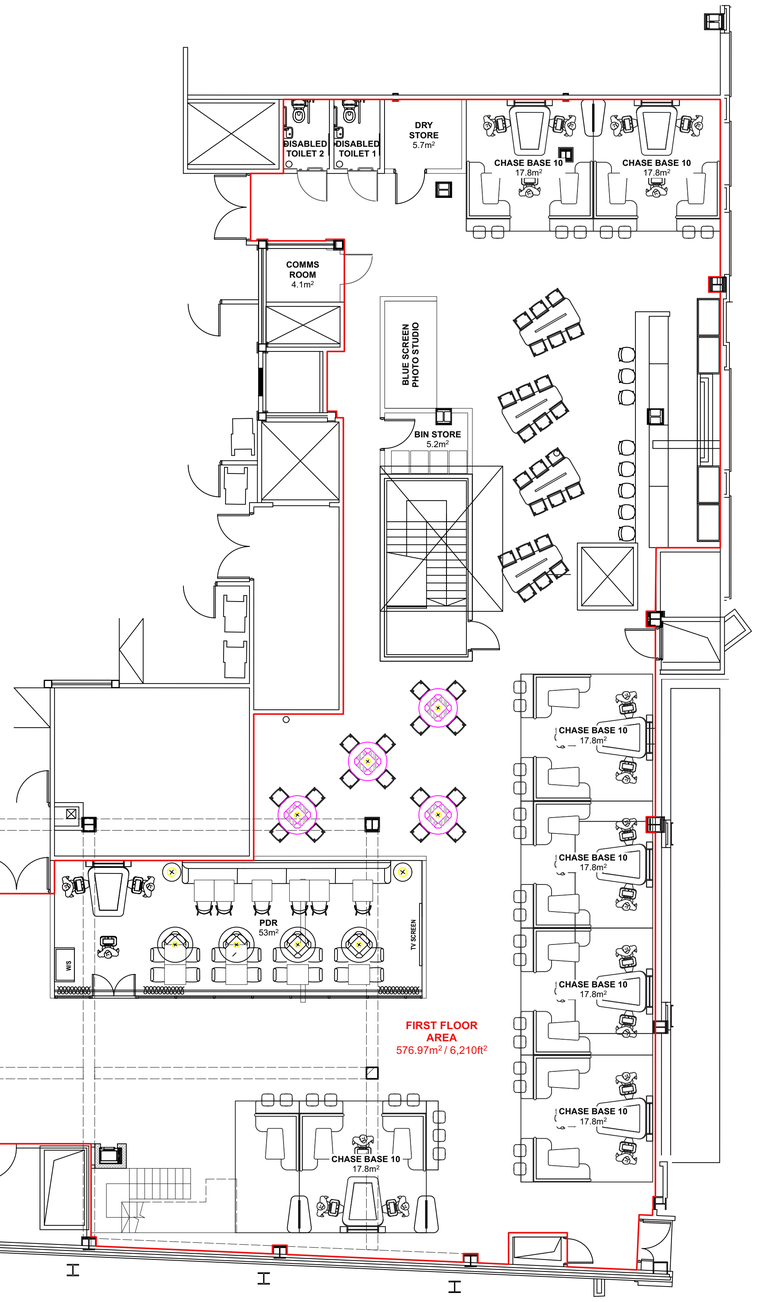

2 PROPOSED FIRST FLOOR PLAN
Scale: 1:100

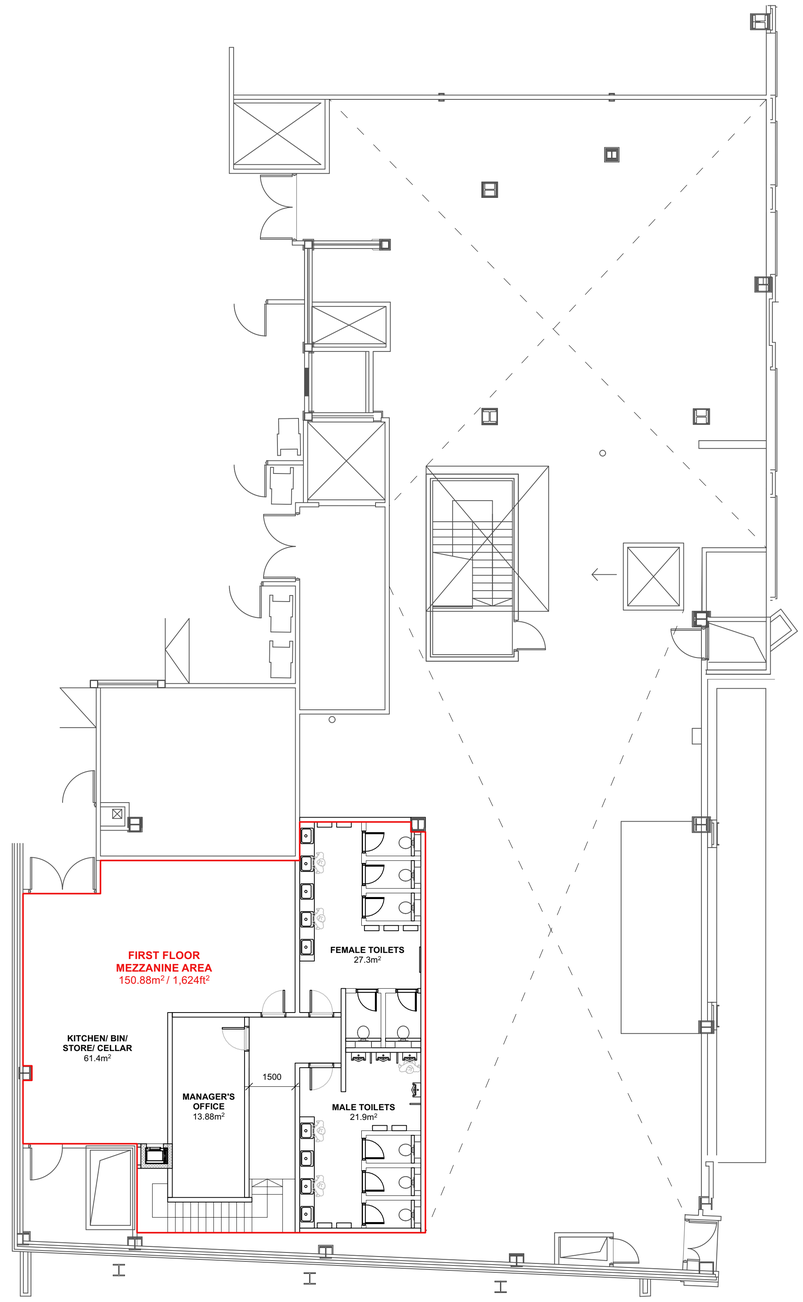

3 PROPOSED FIRST FLOOR MEZZANINE PLAN
Scale: 1:100

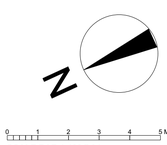

SCALE BAR 1:100@A1

REV.	DATE	NOTES	DRAWN BY:
-	04.06.24	ISSUED FOR INFORMATION	SW

Decon.

5-6 Charlotte Road, London, EC2A 3DH

CONCEPT | LEASE | PLANNING/ TENDER | FOR SITE | AS BUILT

PROJECT: UNIT 22, THE CHASE PRINTWORKS MANCHESTER
TITLE: PROPOSED GROUND, FIRST FLOOR & MEZZANINE LEVEL PLAN
DWG NO.: DCN-2311-PL-005
DRAWN BY: SW
REVISION: -
DATE: 04.06.24
SCALE: 1:100 @ A1 1:200 @A3

THIS DRAWING IS NOT TO BE SCALED. ALL DIMENSIONS TO BE CHECKED ON SITE
Figured dimensions only to be used. This drawing is subject to and protected by the Copyright Designs and Patents Act 1988. Discrepancies or queries to be notified immediately. All dimensions to be verified on site