


PROPOSED REAR ELEVATION

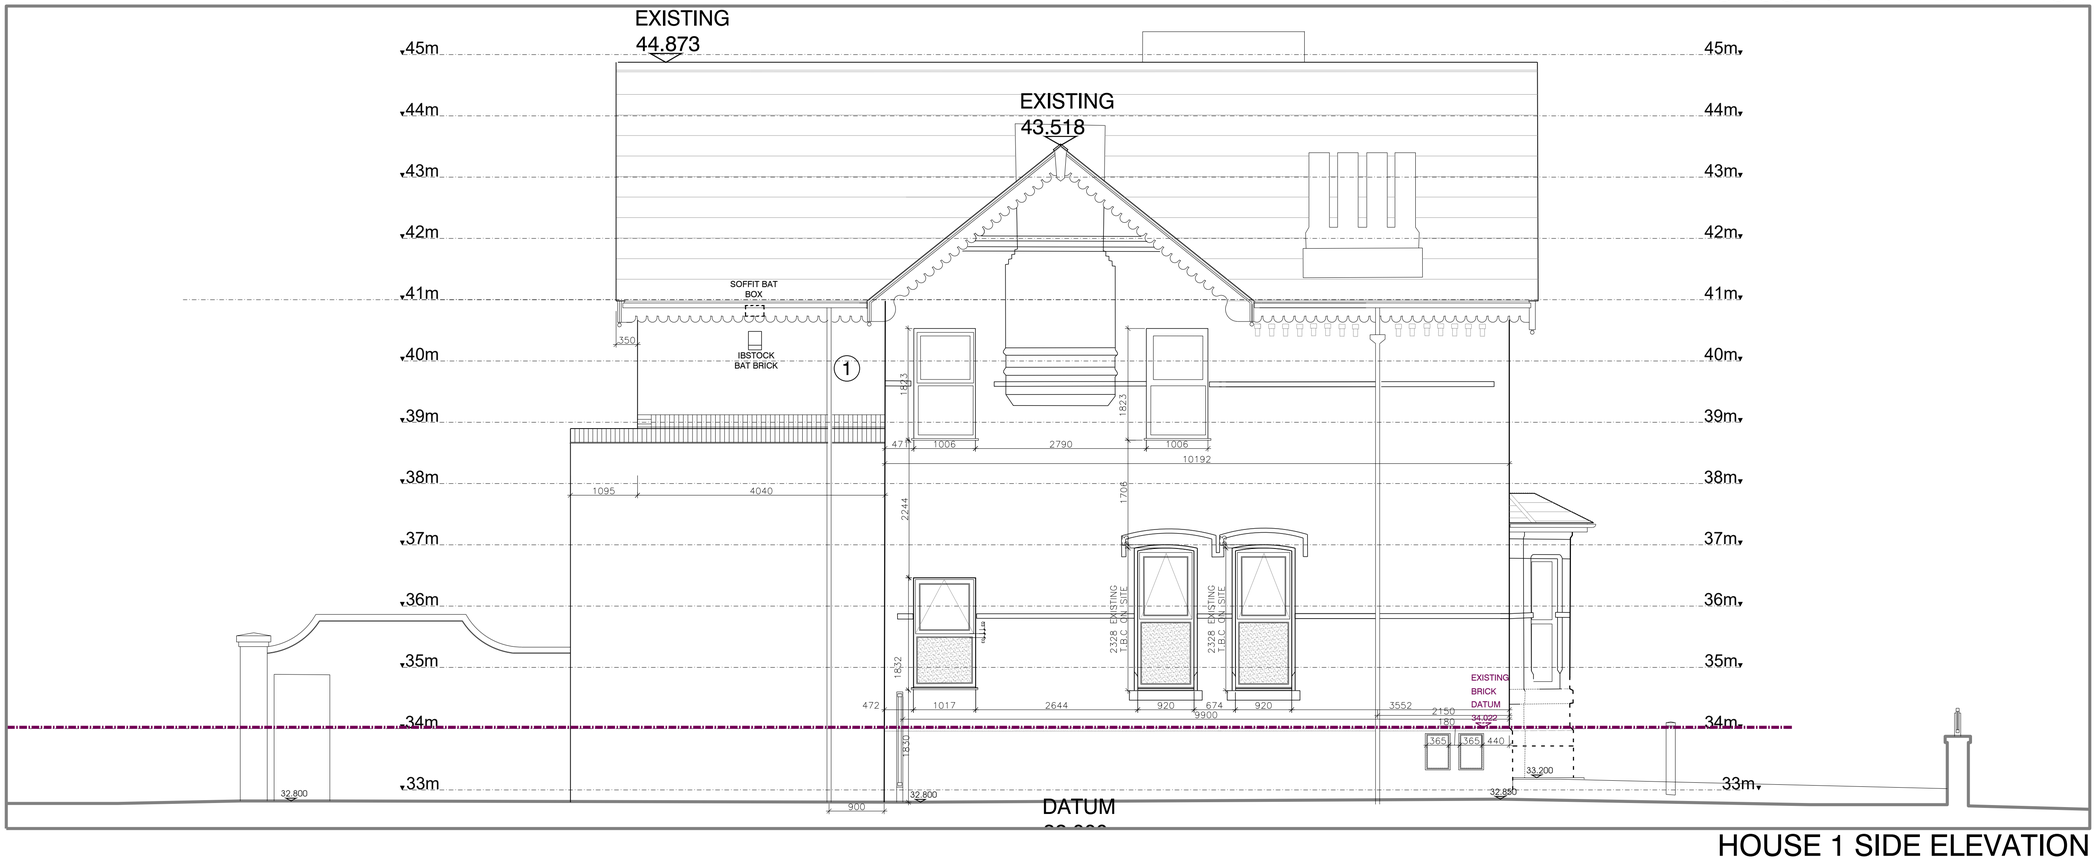

HOUSE 1 SIDE ELEVATION

Where dimensions are not given,drawings must not be scaled and the matter referred to the Architect. In the event of any detail or dimensional conflict between drawings, the matter must be referred to the Architect for clarification. Do not scale from this drawing.

This drawing is not to be copied or disclosed by or to any unauthorised persons without the prior written consent from Urbane Forms Ltd .

Notes

H	IBSTOCK AND SOFFIT BAT BOXES ADDED	06,02,24 JA
G	CONSTRUCTION ISSUE	12,11,23 JA
F	BUILDING REGULATION ISSUE	22,10,22 JA
E	AMENDED TO PLANNING OFFICER'S COMMENTS	22,07,21 JA
D	AMENDED TO PLANNING OFFICER'S COMMENTS	08,01,21 JWB
C	DATUM LEVELS ADDED	07,05,19 JWB
B	EXTERNAL WORKS AMENDED TO REFLECT PLANNING OFFICERS COMMENTS	12,04,19 JWB
A	AMENDED TO CLIENTS COMMENTS	17,01,19 JWB

Status - CONSTRUCTION

Drawn - JA

Date - 22,10,2022

Scale @ A1 - 1:50

Review - Review

Client - WILMSLOW ROAD INVESTMENTS

Project - RESIDENTIAL DEVELOPMENT
CLYDE COURT,CLYDE ROAD,
MANCHESTER

Drawing Number - **18004,(0-)41H**
CAD File

Drawing Title - PROPOSED REAR AND HOUSE 1 SIDE ELEVATIONS

URBANE forms
architects designers project managers
58 Leamington Close
Warrington
WA5 3PY
T : +44(0)1925 711061
E : info @urbaneforms.com
www.urbaneforms.com