




Proposed Front Elevation
Scale 1:100

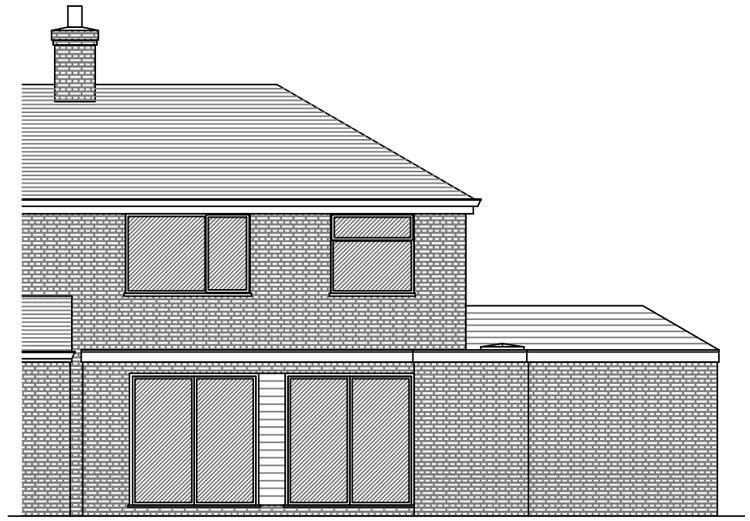

Proposed Rear Elevation
Scale 1:100

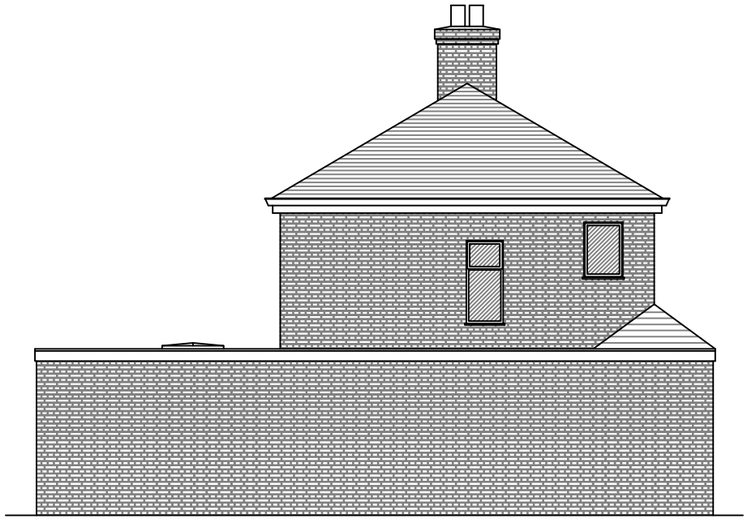

Proposed Side Elevation
Scale 1:100

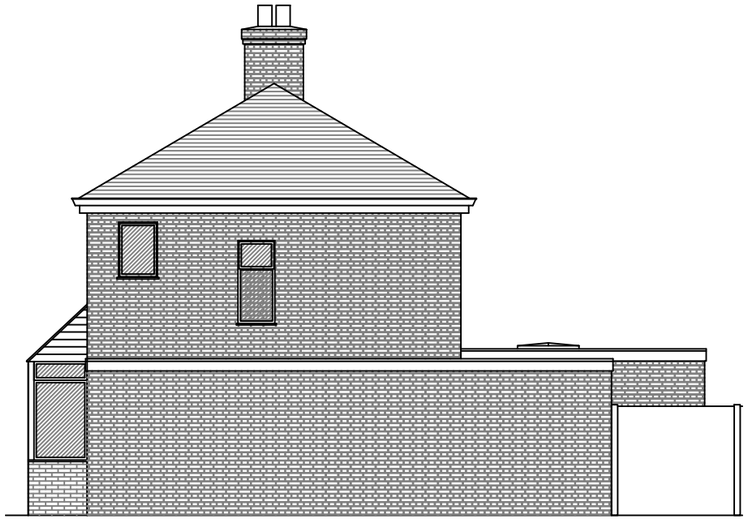

Proposed Side Elevation
Scale 1:100

1:100

0 2m 4m 6m 8m 10m

Office: Ash 3-4 Centrix House,
Newton Le Willows,
WA12 9UY

Telephone: +44 (0) 1625 326 777
Website: sales@granadahome.com

C:\Users\bentl\OneDrive\Desktop\Bentley P&PM\Bentley Planning\Other Clients\The Extension Guys\Threedimension-guys-white-background-1-1.png

Client:
The Extension Guys
Ash 3-4 Centrix House,
Newton Le Willows WA12 9UY

Project / Title:
Proposed Single Storey Side
Extension at 13 Morningside Drive
Didsbury, Manchester

AutoCAD Location	D:\BentleyP&PM\Planning Apps\		
Drawn: MJD	Scale: As Shown @ A3	Date: 07.10.23	

No. SSSE-13MD-005

Rev. A