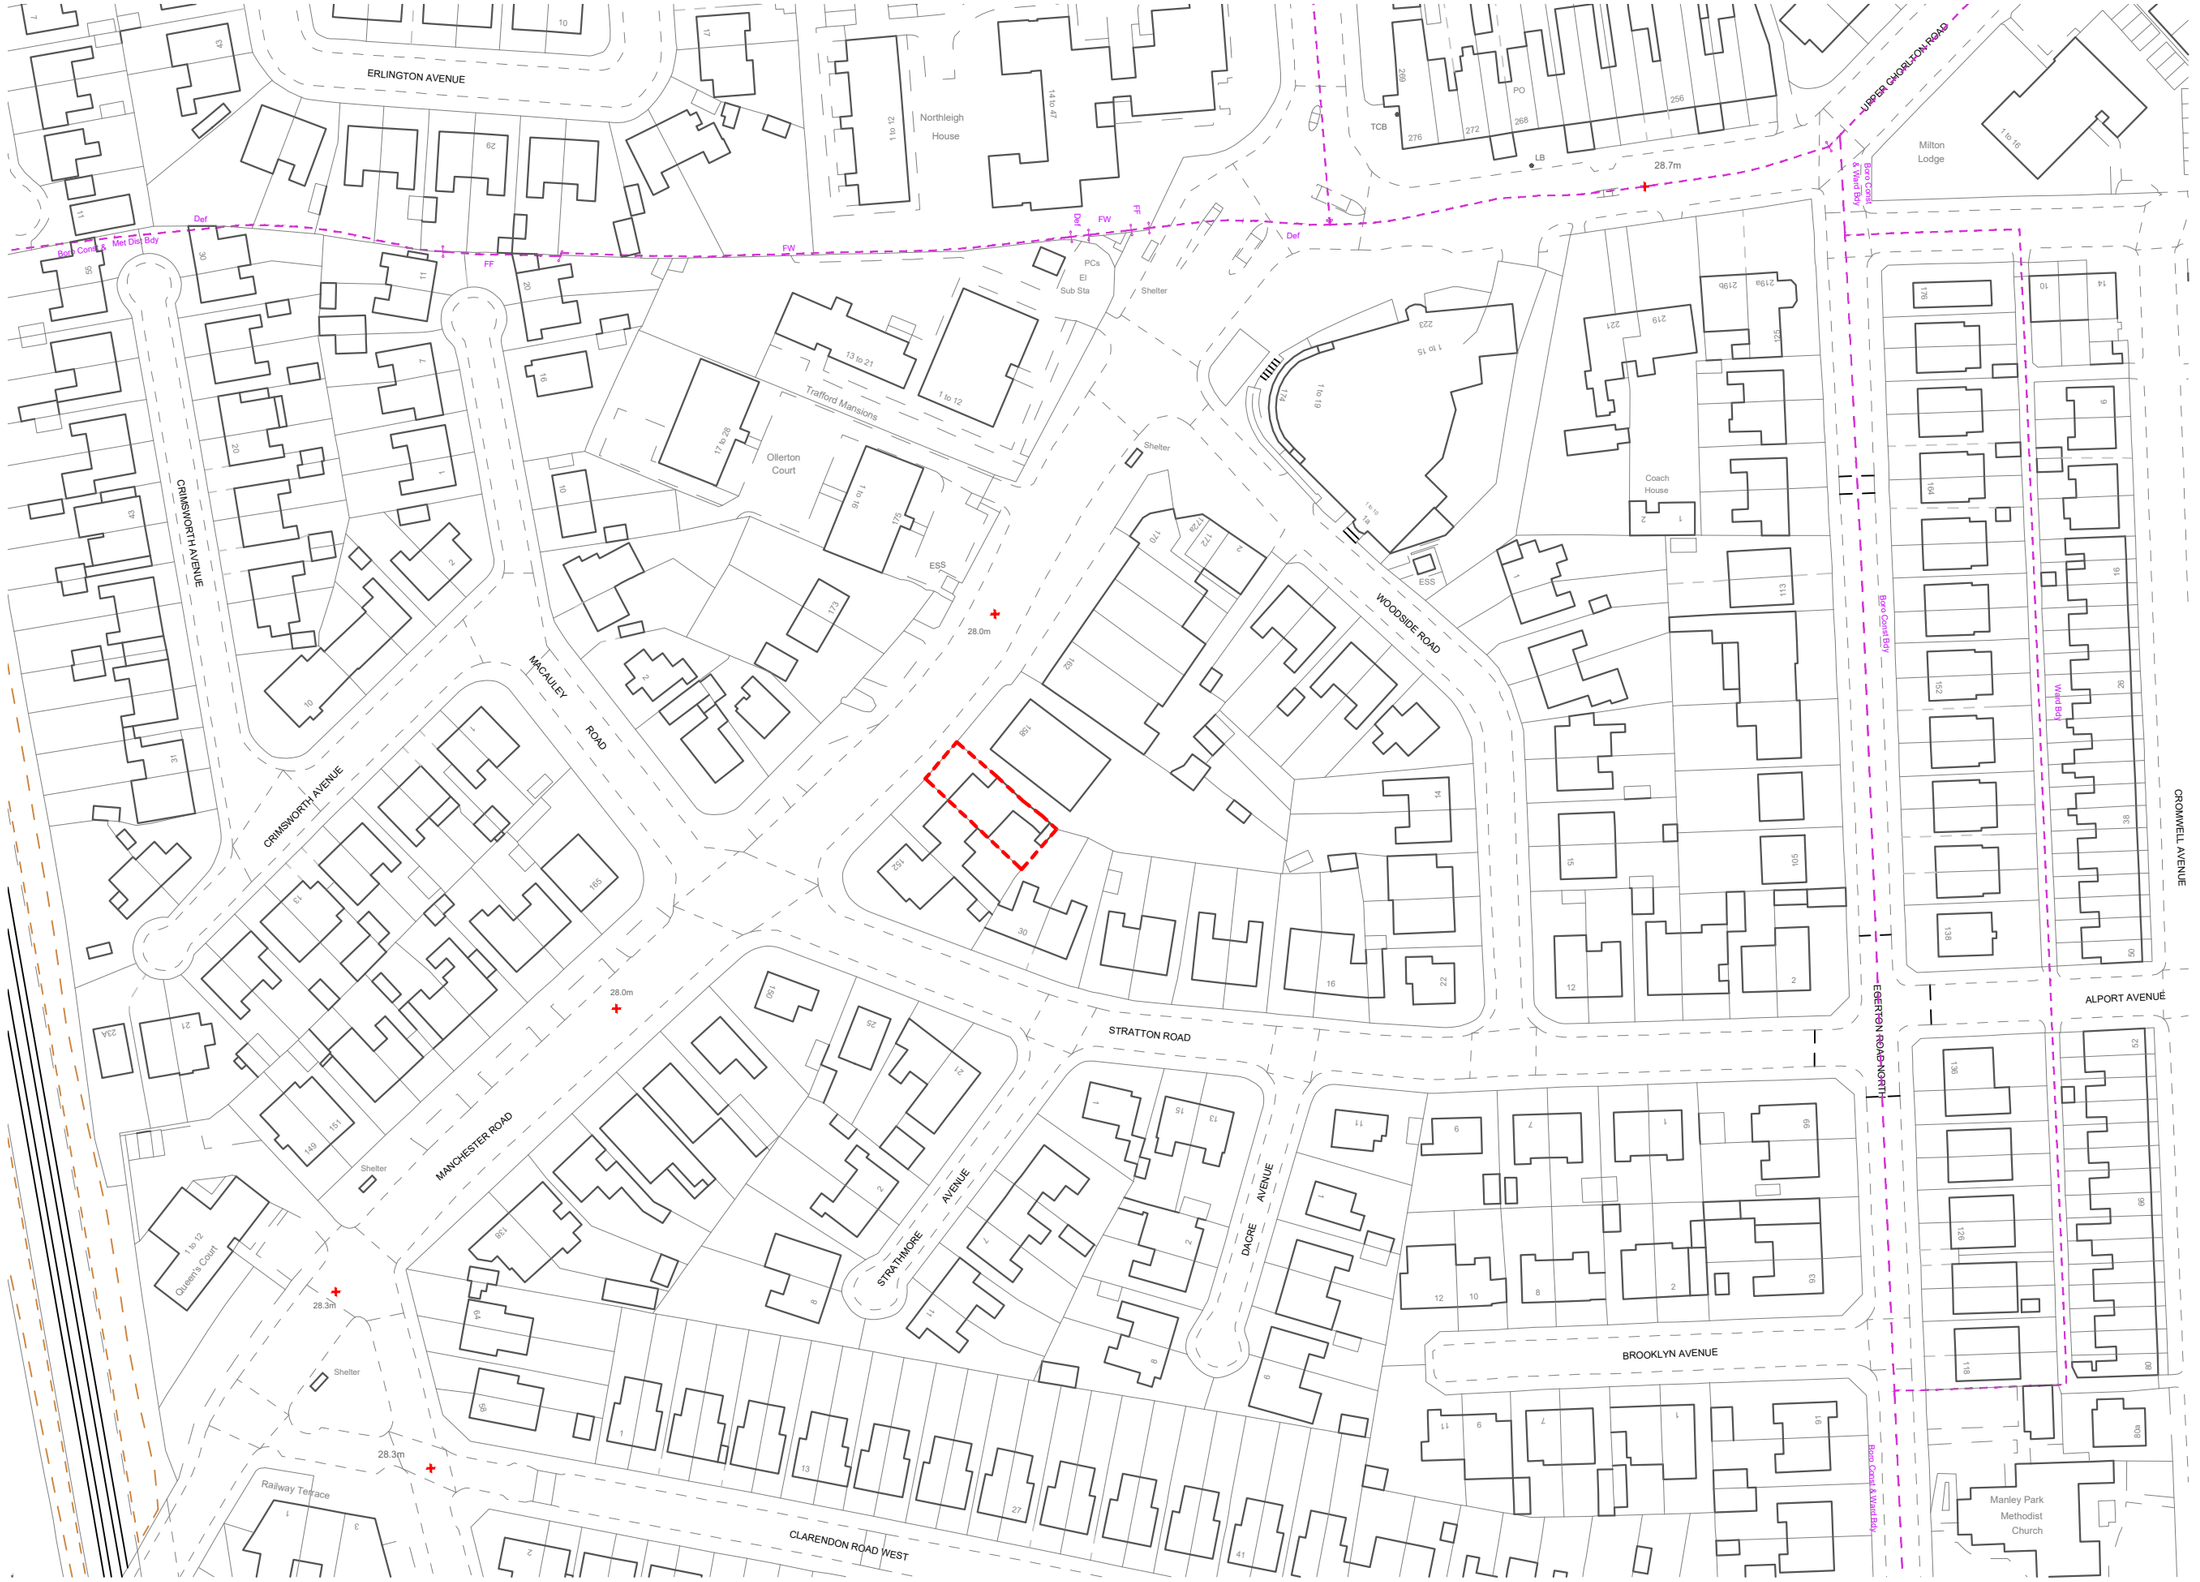


0m 20 40 60 100 150

LOCATION PLAN
1:1250 @ A3

A3

Dimensioning

Figured dimensions only to be taken from these designs and drawings. Work to annotated dimensions only. All dimensions to be checked on site. Architectural designers to be informed immediately of any discrepancies before work proceeds. Drawings are to be read in conjunction with relevant specifications, structural engineers and service engineers' drawings.

Rev	Date	Description
-	*27/08/24*	*Issued to client for comments*

SALEEM ARCHITECTS
Architecture | Masterplanning | Graphics

CLIENT:
Homeowner

PROJECT:
156 Manchester Road
Chorlton
Manchester
M16 0DZ

TITLE:
Location Plan


REV:

SCALE:
1:1250 @ A3

DATE:
August 2024


DRAWING NO.
Sheet 1

www.saleemarchitects.co.uk
+44 7411 474157

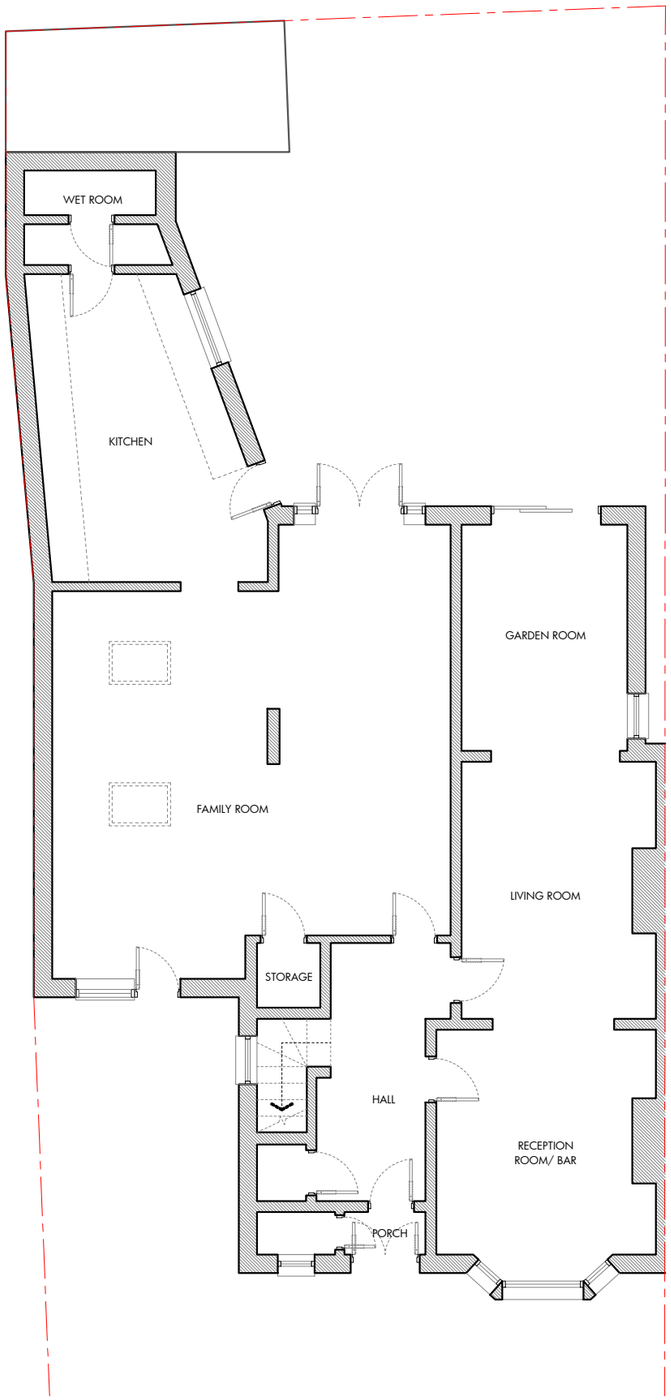


EXISTING GROUND FLOOR PLAN
1:100 @ A3

0m 1m 3m 5m

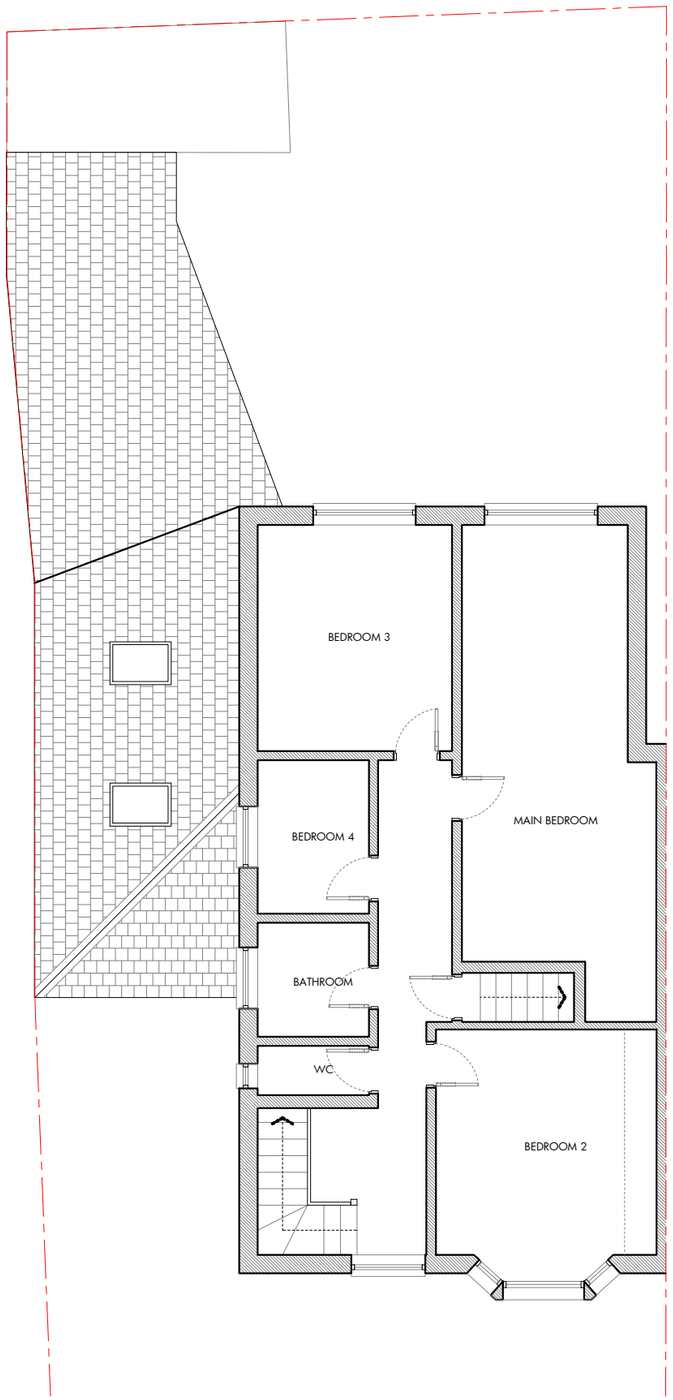

EXISTING FIRST FLOOR PLAN
1:100 @ A3

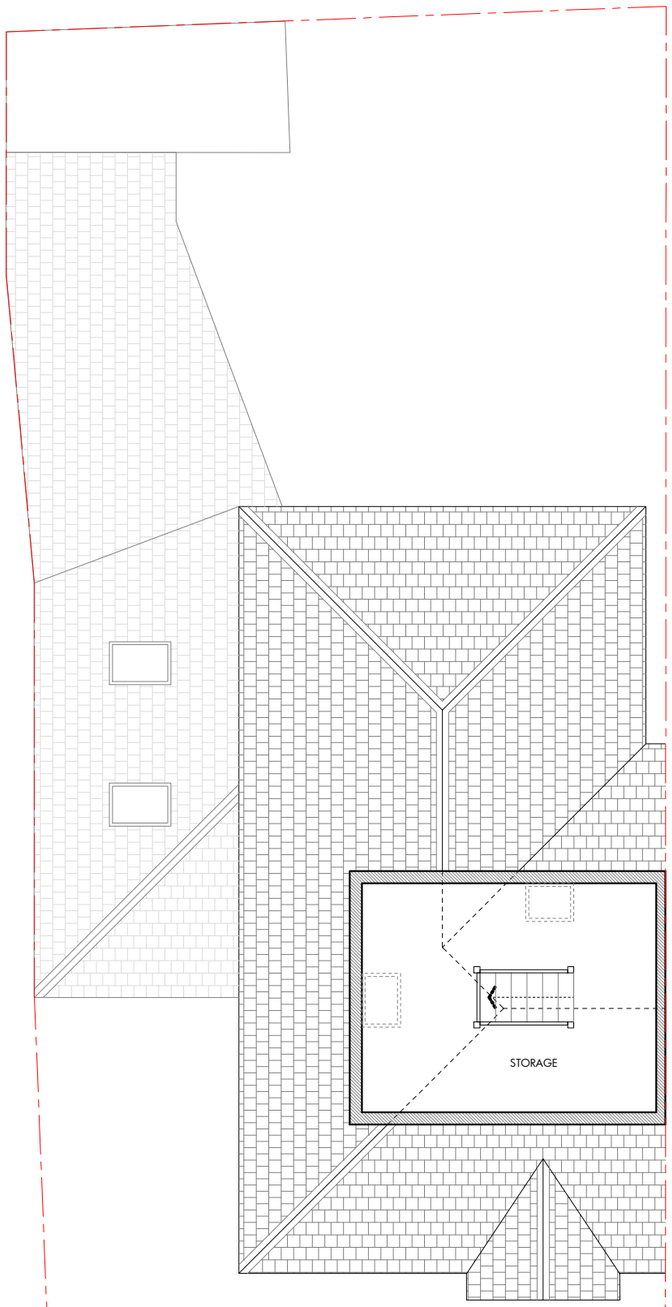

EXISTING LOFT PLAN
1:100 @ A3

Dimensioning

Figured dimensions only to be taken from these designs and drawings. Work to annotated dimensions only. All dimensions to be checked on site. Architectural designers to be informed immediately of any discrepancies before work proceeds. Drawings are to be read in conjunction with relevant specifications, structural engineers and service engineers' drawings.

Rev	Date	Description
-	*27/08/24*	*Issued to client for comments*

SALEEM
ARCHITECTS
Architecture | Masterplanning | Graphics

CLIENT:
Homeowner

PROJECT:
156 Manchester Road
Chorlton
Manchester
M16 0DZ

TITLE: *Existing Plans*

REV:

SCALE: *1:100 @ A3*

DATE: *August 2024*


DRAWING NO.
Sheet 2

www.saleemarchitects.co.uk
+44 7411 474157



EXISTING FRONT ELEVATION
1:100 @ A3


0m 1m 3m 5m

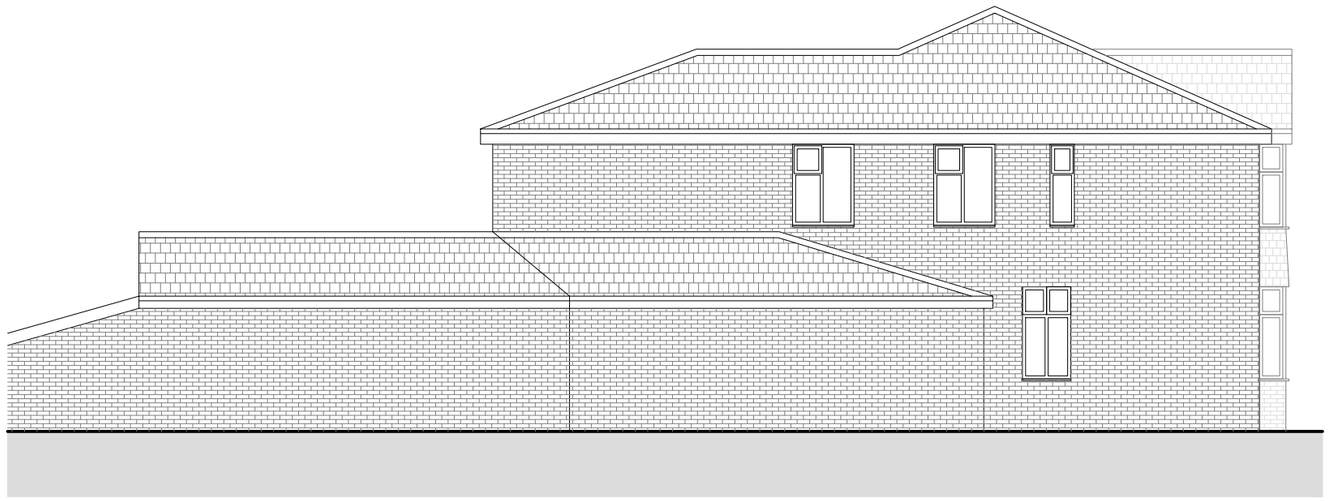

EXISTING SIDE ELEVATION
1:100 @ A3



EXISTING REAR ELEVATION
1:100 @ A3

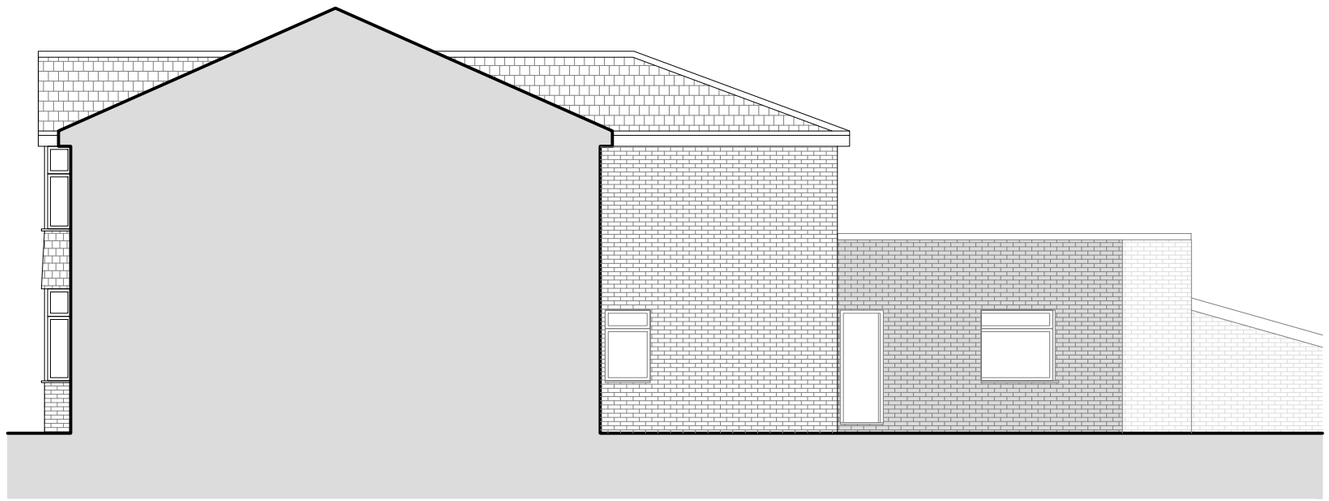

EXISTING SIDE ELEVATION
1:100 @ A3

Dimensioning

Figured dimensions only to be taken from these designs and drawings. Work to annotated dimensions only. All dimensions to be checked on site. Architectural designers to be informed immediately of any discrepancies before work proceeds. Drawings are to be read in conjunction with relevant specifications, structural engineers and service engineers' drawings.

Rev	Date	Description
-	*27/08/24*	*Issued to client for comments*

SALEEM
ARCHITECTS
Architecture | Masterplanning | Graphics

CLIENT:
Homeowner

PROJECT:
156 Manchester Road
Chorlton
Manchester
M16 0DZ

TITLE:
Existing Elevations


REV:

SCALE:
1:100 A3

DATE:
August 2024


DRAWING NO.
Sheet 3

www.saleemarchitects.co.uk
+44 7411 474157

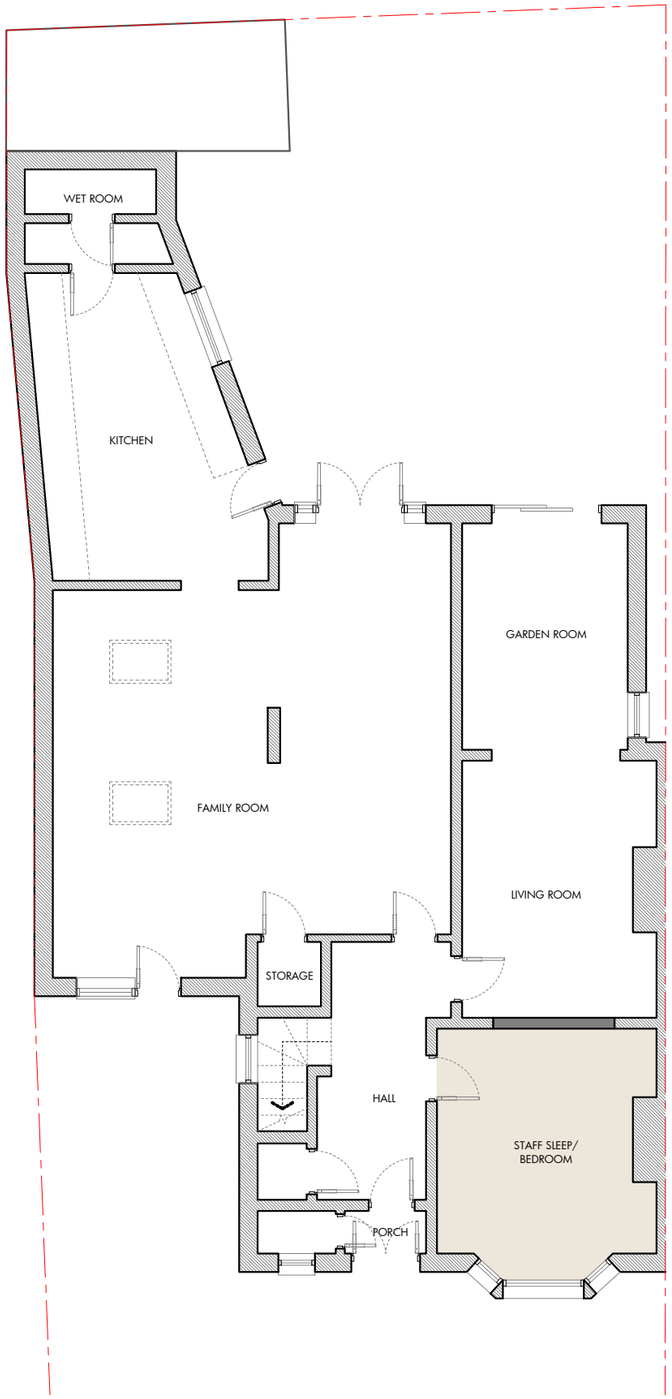


PROPOSED GROUND FLOOR PLAN
1:100 @ A3

0m 1m 3m 5m

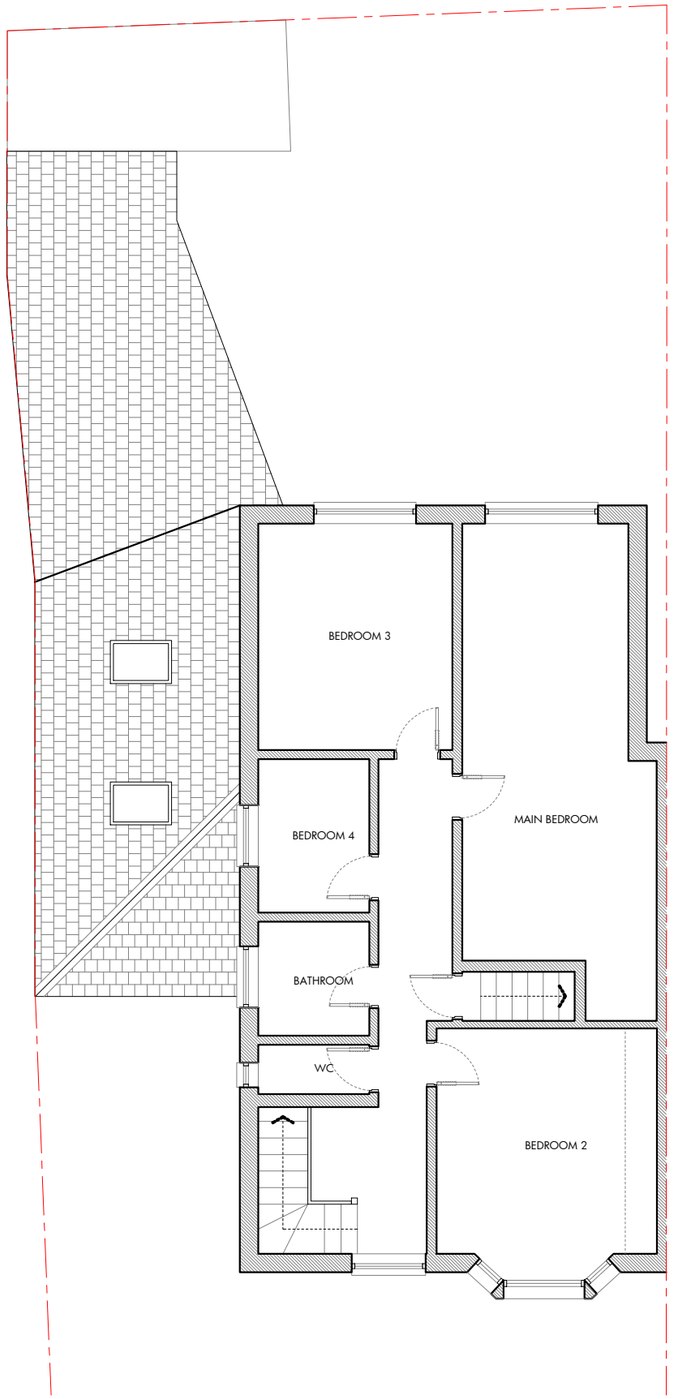

PROPOSED FIRST FLOOR PLAN
1:100 @ A3

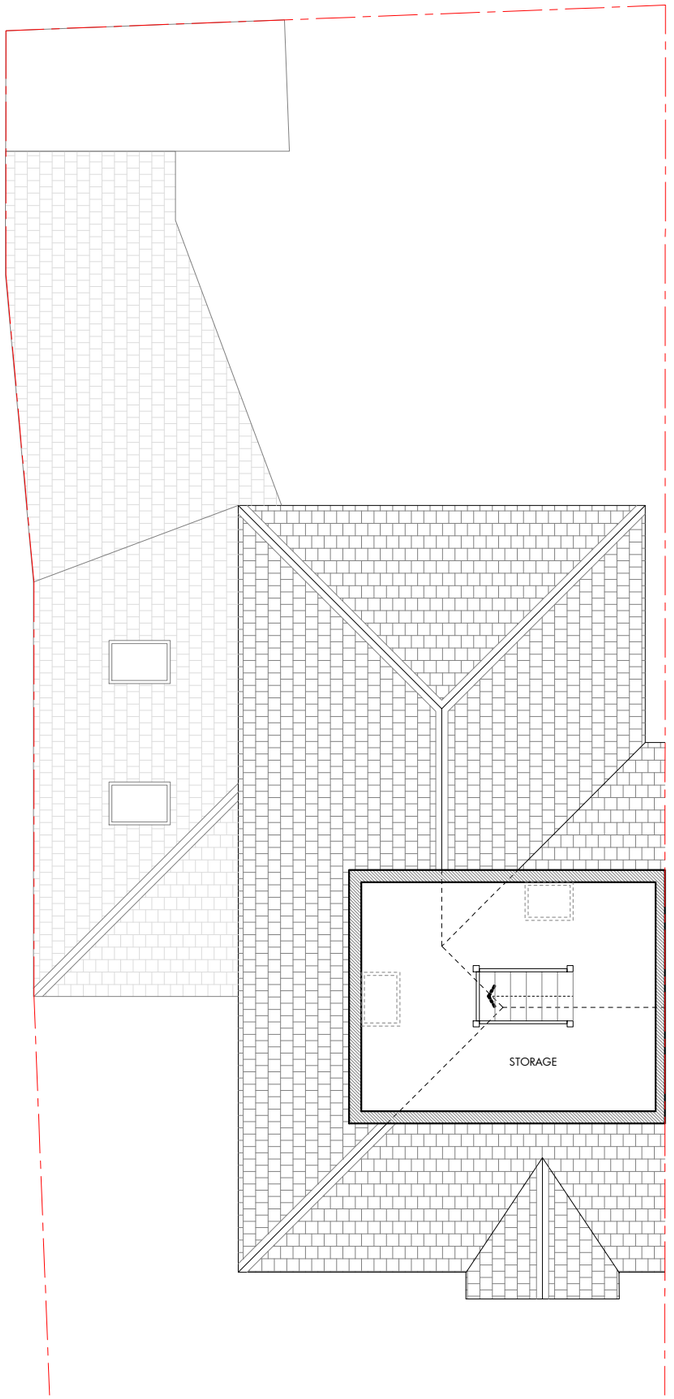

PROPOSED LOFT PLAN
1:100 @ A3

Dimensioning

Figured dimensions only to be taken from these designs and drawings. Work to annotated dimensions only. All dimensions to be checked on site. Architectural designers to be informed immediately of any discrepancies before work proceeds. Drawings are to be read in conjunction with relevant specifications, structural engineers and service engineers' drawings.

Rev	Date	Description
-	*27/08/24*	*Issued to client for comments*

SALEEM
ARCHITECTS
Architecture | Masterplanning | Graphics

CLIENT:
Homeowner

PROJECT:
156 Manchester Road
Chorlton
Manchester
M16 0DZ

TITLE:
Proposed Plans

REV:


SCALE:
1:100 @ A3

DATE:
August 2024

DRAWING NO.
Sheet 4

www.saleemarchitects.co.uk
+44 7411 474157

A3

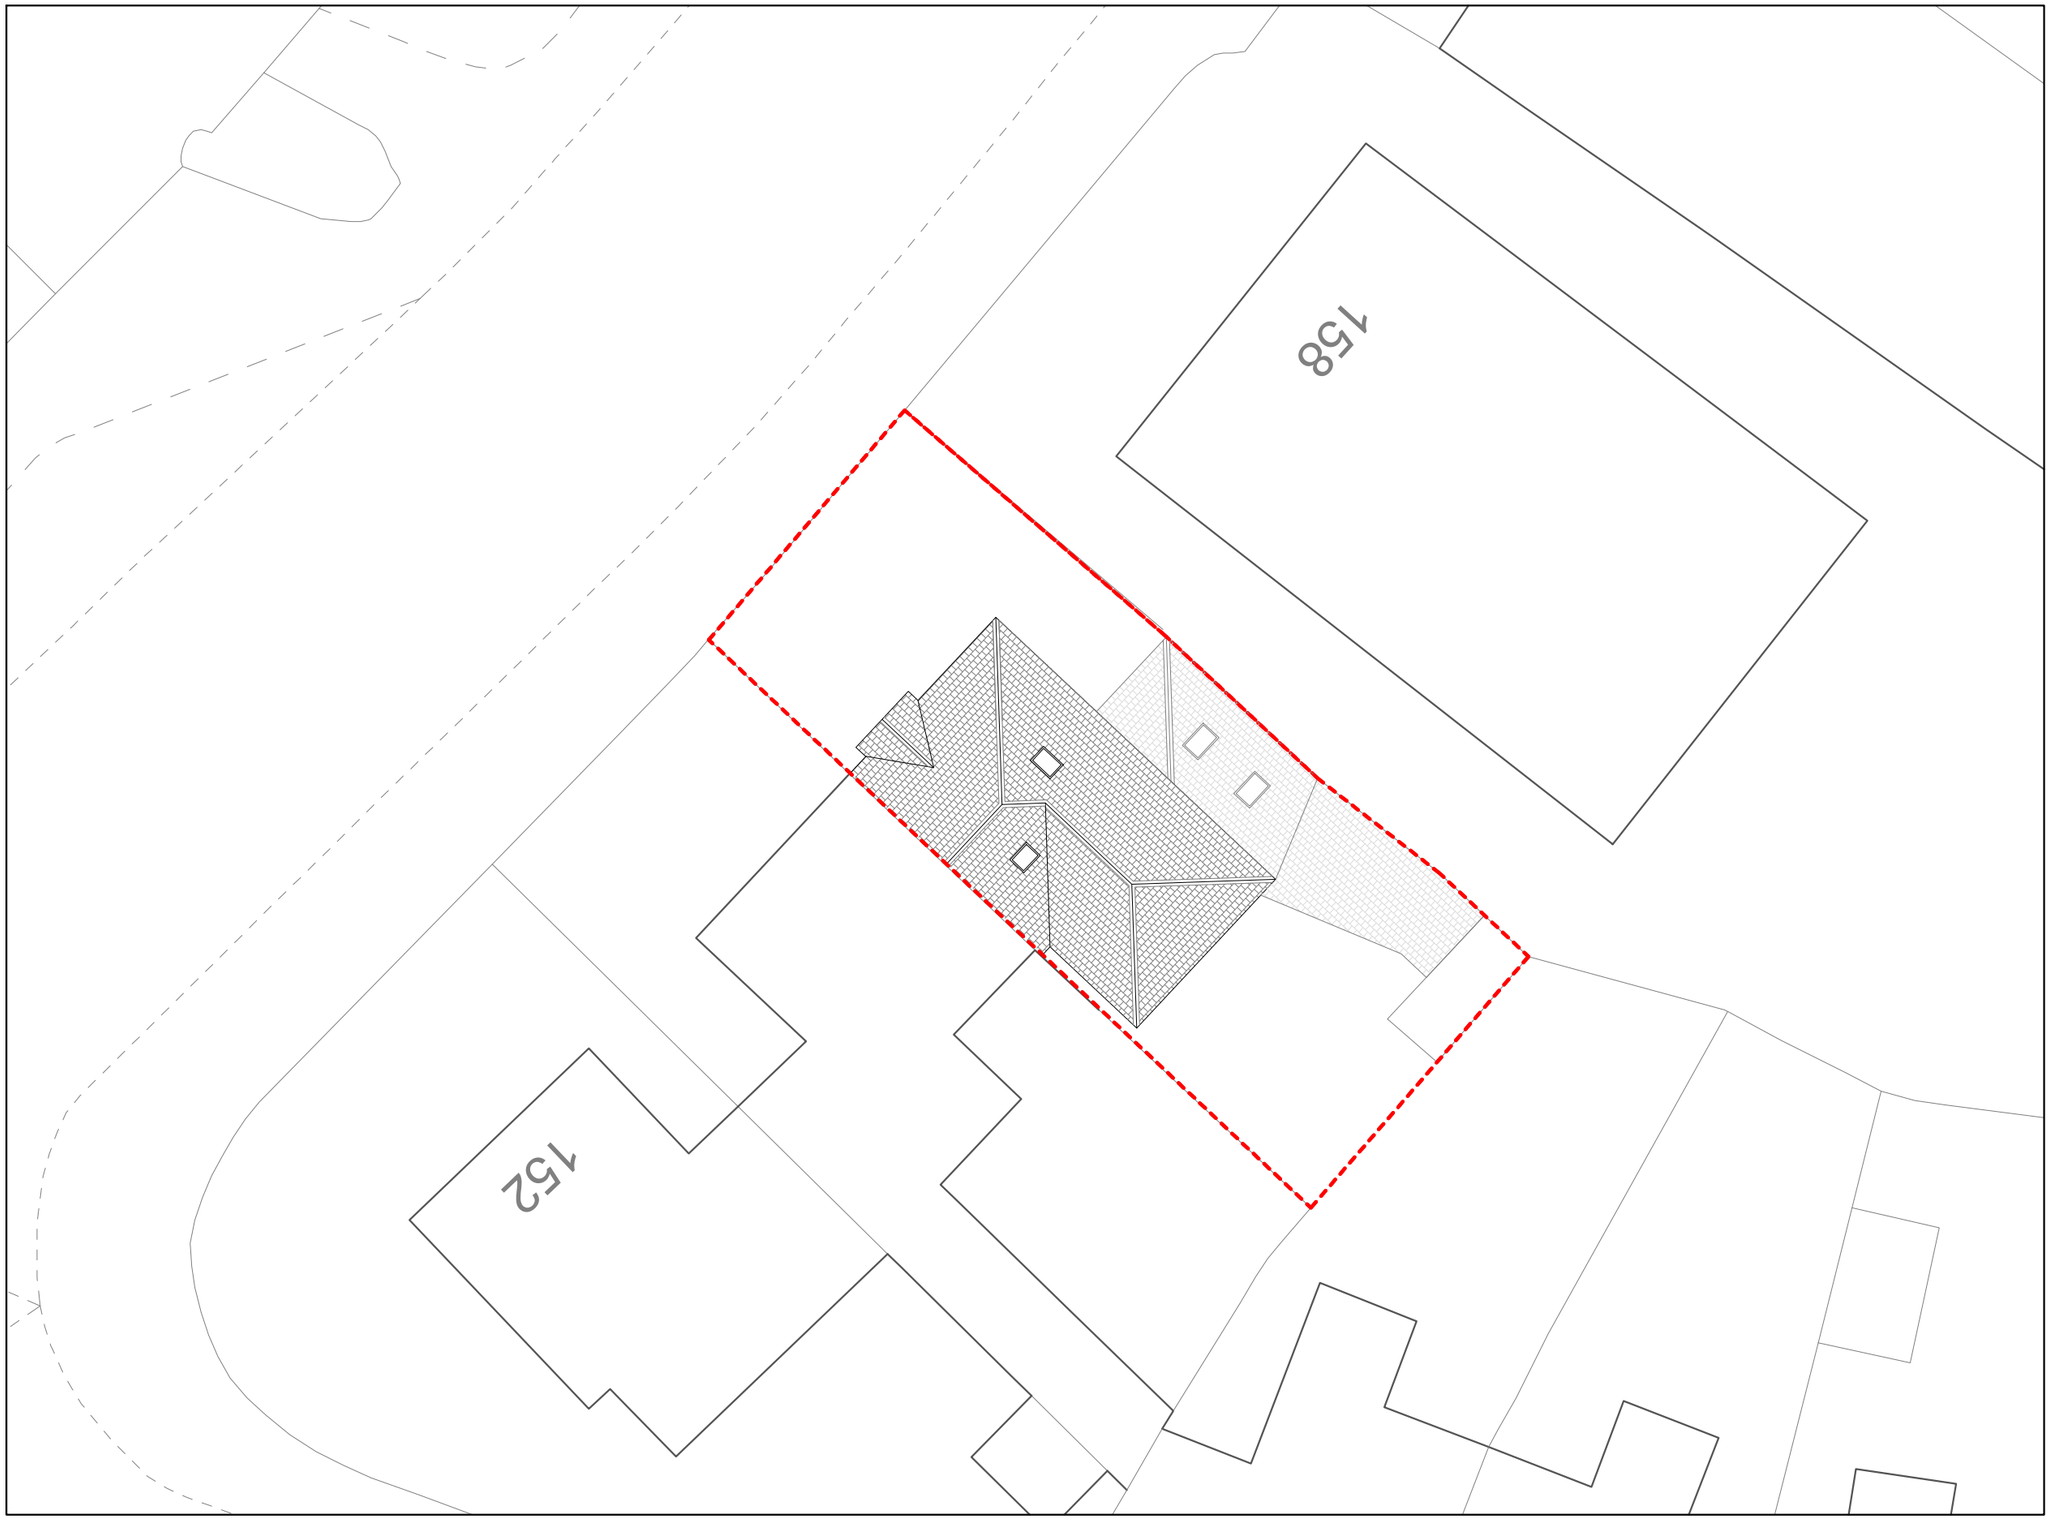

EXISTING SITE PLAN
1:200 @ A3

0m 1m 3m 5m 10m 15m 20m

Dimensioning

Figured dimensions only to be taken from these designs and drawings. Work to annotated dimensions only. All dimensions to be checked on site. Architectural designers to be informed immediately of any discrepancies before work proceeds. Drawings are to be read in conjunction with relevant specifications, structural engineers and service engineers' drawings.

Rev	Date	Description
-	*27/08/24*	*Issued to client for comments*

SALEEM
ARCHITECTS
Architecture | Masterplanning | Graphics

CLIENT:
Homeowner

PROJECT:
156 Manchester Road
Chorlton
Manchester
M16 0DZ

TITLE: *Existing Site Plan*

REV:

SCALE: *1:200 @ A3*

DATE: *August 2024*

DRAWING NO.
Sheet 5

www.saleemarchitects.co.uk
+44 7411 474157