
This drawing is subject to copyright and is not to be reproduced in part or whole without approval.
Do not scale this drawing - check all dimensions on site .

N 0 5 10 25m

KEY

Site Boundary
Area- 36sqm

Land in Client Ownership

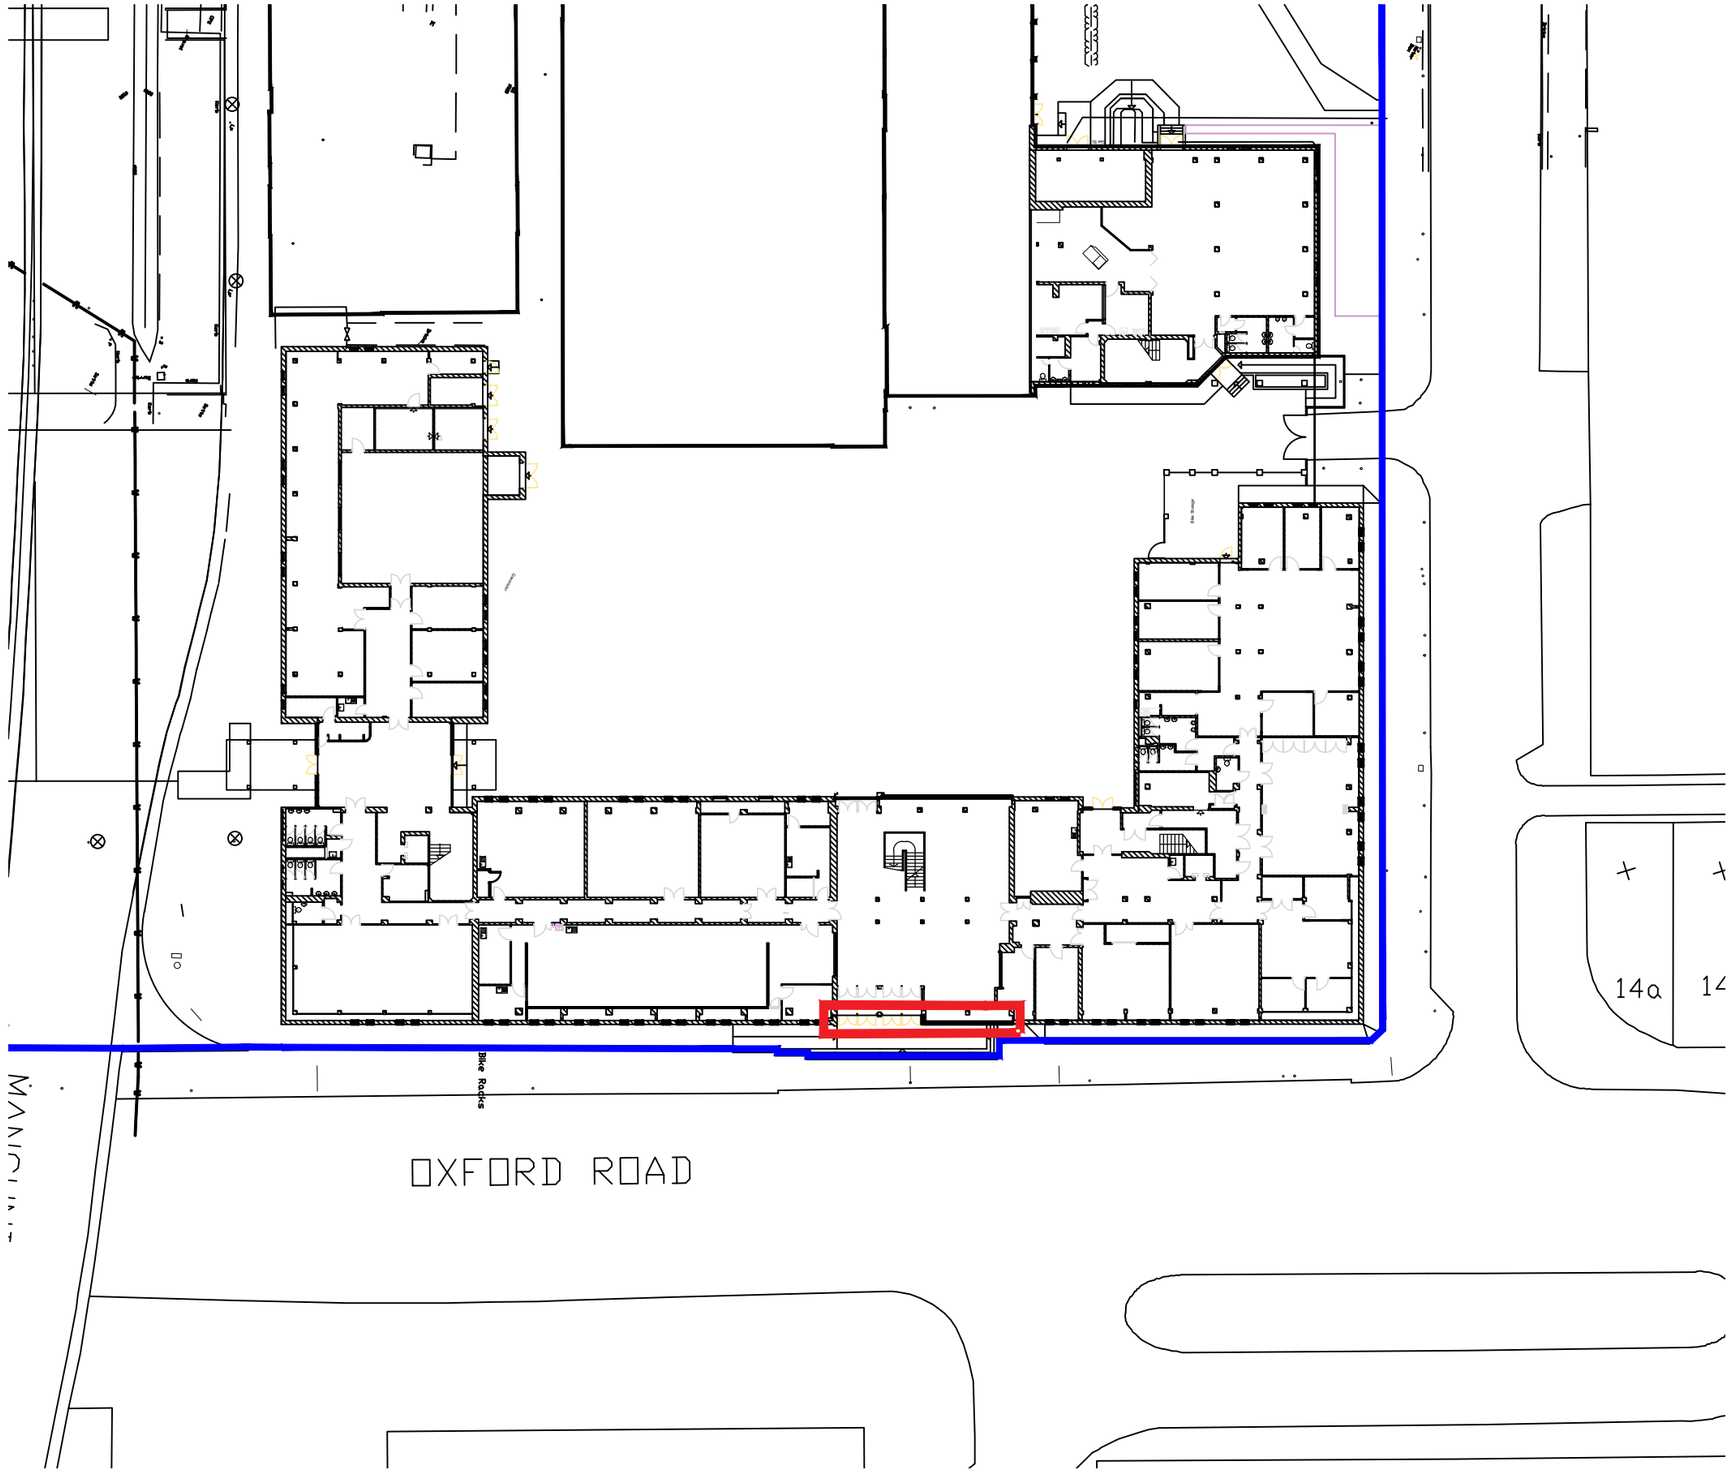

Rev.	Description	Date
P1	First Issue	28.05.2024

Cassidy+Ashton C+A
www.cassidyashton.co.uk
Architecture + Building Surveying + Town Planning
7 East Cliff, Preston, Lancashire, PR1 3JE 01772 258 356
10 Hunters Walk, Canal Street,
Chester, CH1 4EB 01244 402 900

Client
Manchester Metropolitan University

Project
Library Decant Project
John Dalton East

Drawing Title
Existing Site PLan

Drawn by	Checked by	Date
SO	SB	28.05.2024

Status	Scale @ A3
S2	1:500

Job no.	Dwg.no.	Rev.
12534	JDE-CAA-XX-ZZ-DR-A-1001	P1