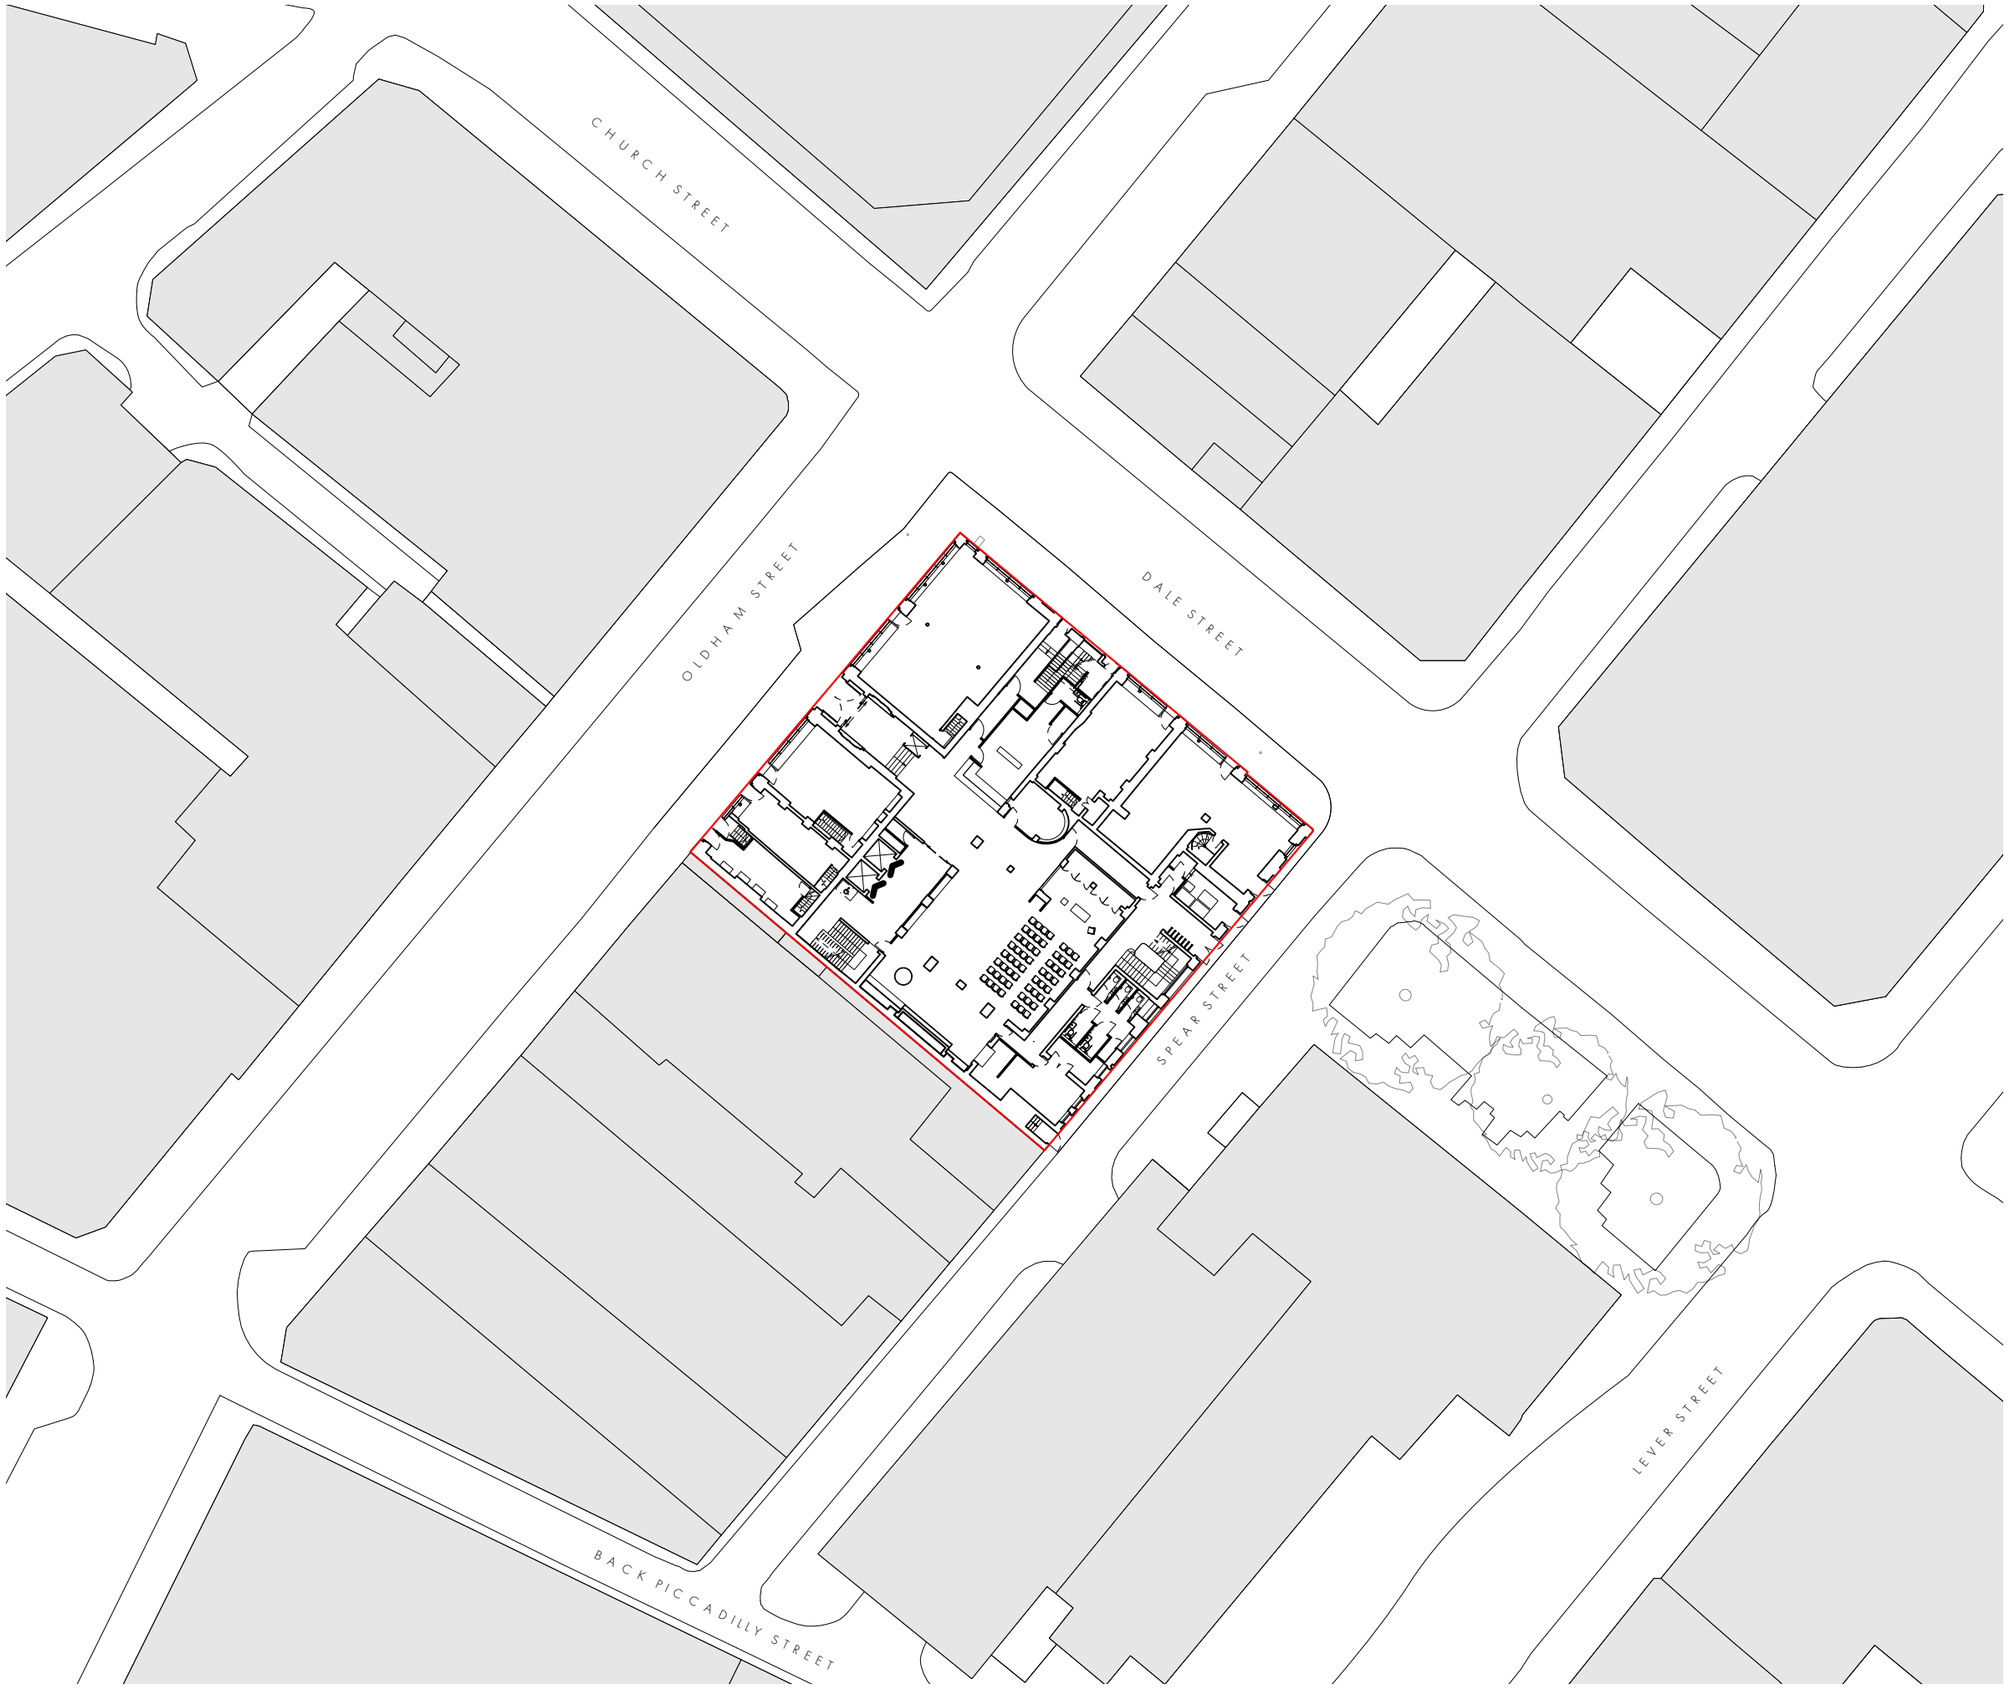


REVISION	DATE	DESCRIPTION
A	01/07/24	PLANNING ISSUE

KEY

SITE BOUNDARY

PROPOSED SITE PLAN - 1:500 @ A3

OMIArchitects

31 Blackfriars Road, Salford, Manchester, M3 7AQ
+44(0)161 832 3242 / info@omiarchitects.com / www.omiarchitects.com

PROJECT	METHODIST CENTRAL HALL, MANCHESTER					
DRAWING	PROPOSED SITE PLAN					
DATE	MAY 23	DRAWN BY	DS	SCALE	1:500	@A3
JOB NO.	1433	DWG.NO.	L0003			