

0 1000 2000
SCALE 1:50

NORTH

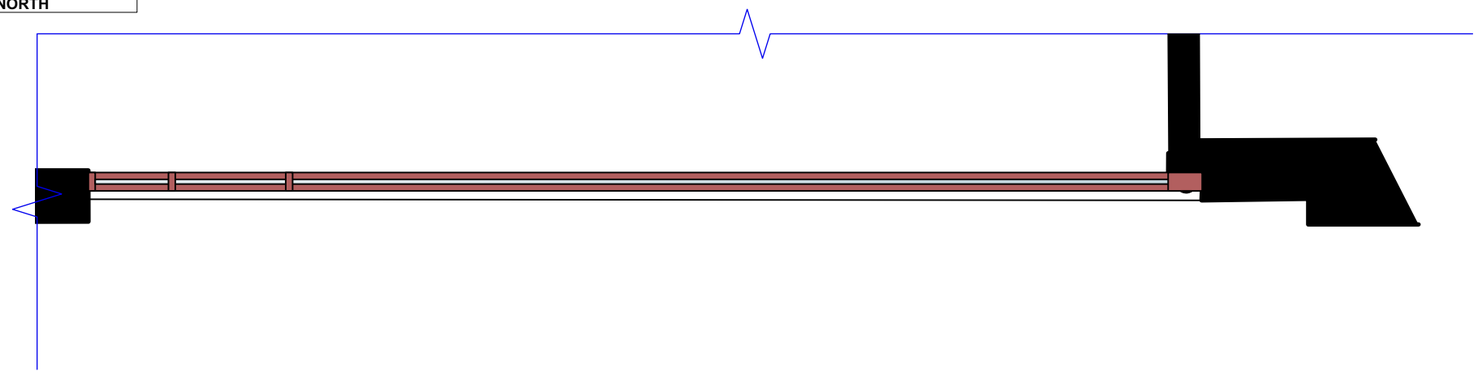


PROPOSED SHOPFRONT PLAN
CROSS STREET

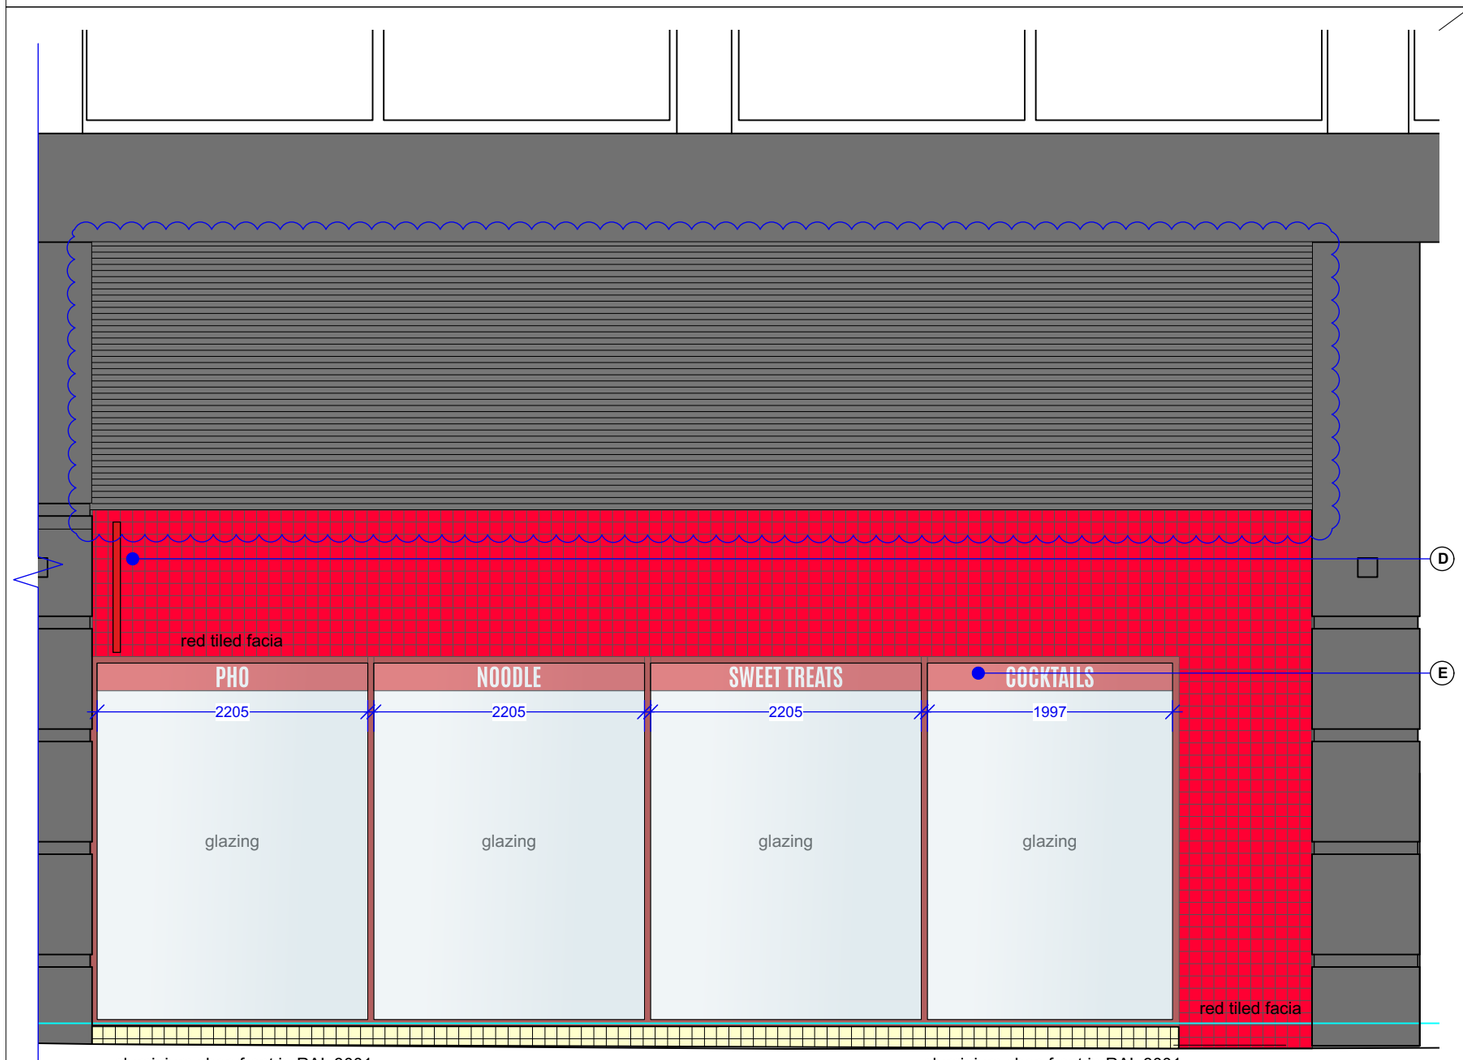

aluminium shop front in RAL 3001

aluminium shop front in RAL 3001

PROPSOED SHOPFRONT ELEVATION
CROSS STREET

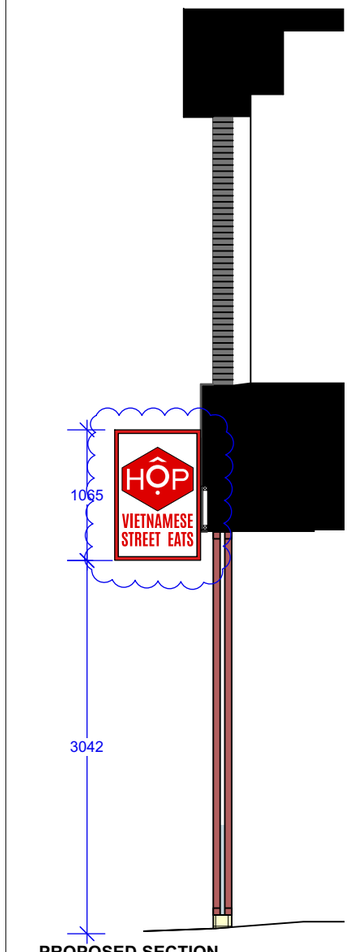

PROPOSED SECTION
CROSS STREET

NOTES:

D	**SIGN D** **EXTERNAL AND FIXED TO SHOP FACIA** INTERNALLY ILLUMINATED PROJECTING SIGN 700W X 1065H X 40D (700mm total projection) Aluminium panel finished in RAL 3001 satin finish with white and red vinyl graphics applied to both sides, illuminated internally surface mounted to granit cladding signage manufacturer to survey and provide secure support & fixings. Client to provide AW file.
E	**SIGN E** **INTERNAL AND FIX TO CEILING** VINYL DISH NAME SIGN WILL BENEFIT FROM DEEMED CONSENT CNC cut letter in sheet of red acylic matched to RAL 3001 bonded to white acrlic and mounted internally to ceiling. Red acylic sicker applied to all external sides to hide edges. signage manufacturer to survey. Client to provide AW file.

REV:	DATE	DRAWN BY:
H	28.05.24 AMENDS TO LOUVERS.	LJB
G	07.05.24 ADDED DEEMED CONSENT NOTE.	LJB
F	07.05.24 AMENDS TO PROJECTING SIGN.	LJB
E	03.04.24 AMENDS HEIGHT OF SIGN.	LJB
D	02.04.24 AMENDS TO REMOVE SIGNAGE FROM SECTION.	LJB
C	28.03.24 AMENDS TO REMOVE HATCH	LJB
B	08.02.24 AMENDS TO EMAIL 06/02	LJB
A	05.02.24 AMENDS DETAIL TO SIGN.	LJB

Decon.

PROPSOED

PROJECT:	HOP - MANCHESTER MARKET STREET		
TITLE:	PROPOSED SHOP FRONT ELEVATION CROSS STREET 2of2		
DWG NO.	P010		
DRAWN BY:	LJB	REVISION:	H
DATE:	19.01.24	SCALE:	1:50 @ A3 1:25 @ A1

THIS DRAWING IS NOT TO BE SCALED. ALL DIMENSIONS TO BE CHECKED ON SITE

Figured dimensions only to be used. This drawing is subject to and protected by the provision of the copyrights acts. Any discrepancies or queries to be notified immediately. All dimensions to be verified on site